


Plots:
21, 38, 101

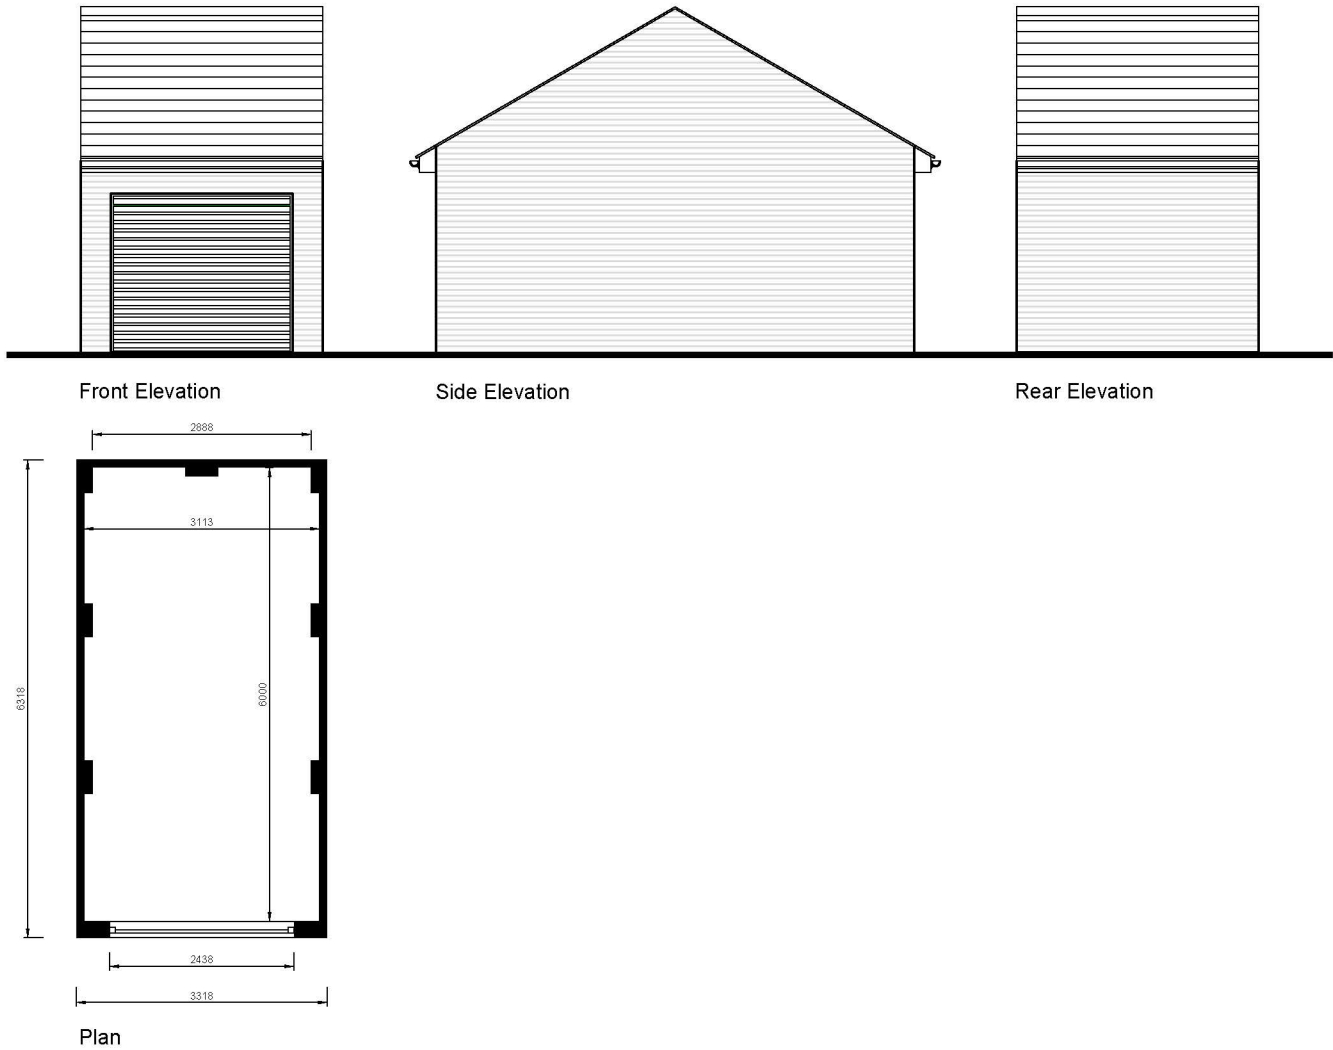

Scale
1:100

Rev	-	-	-
A	Plot numbers revised to reflect layout changes	21.08.17	

**PERSIMMON**
Together, we make a home

Persimmon Homes Thames Valley
Persimmon House, Knoll Road,
Camberley, Surrey GU15 3TQ
Tel: 01276 808080

Site:	Phase 2 Littlehampton	Date:	February 2017
Scale:	1:100 @ A3		
Dwg No:	543_PL_GARAGES_100		

Drawing Title: **Single Garage
Proposed Plans and Elevations**

Drawing Status:	Drawn:
SUBMITTED	VW
	Rev:
	A

APPROVED LU/121/17/RES