




5 Section RW-L05
1 : 20

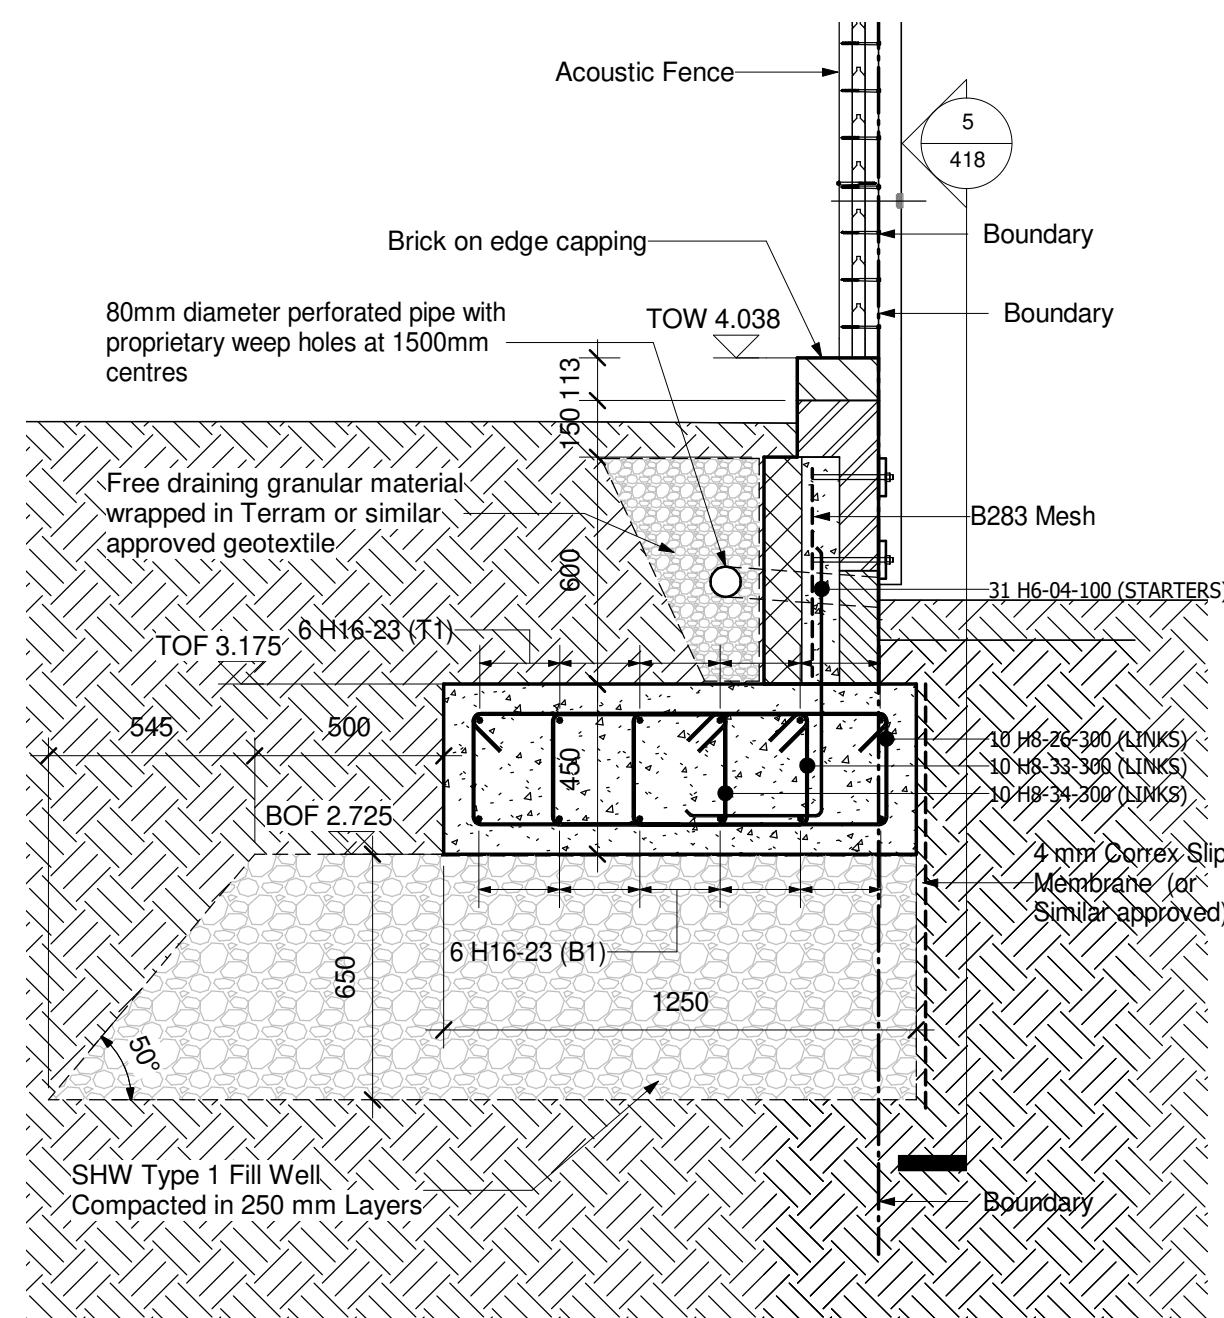


K Section K
1 : 20

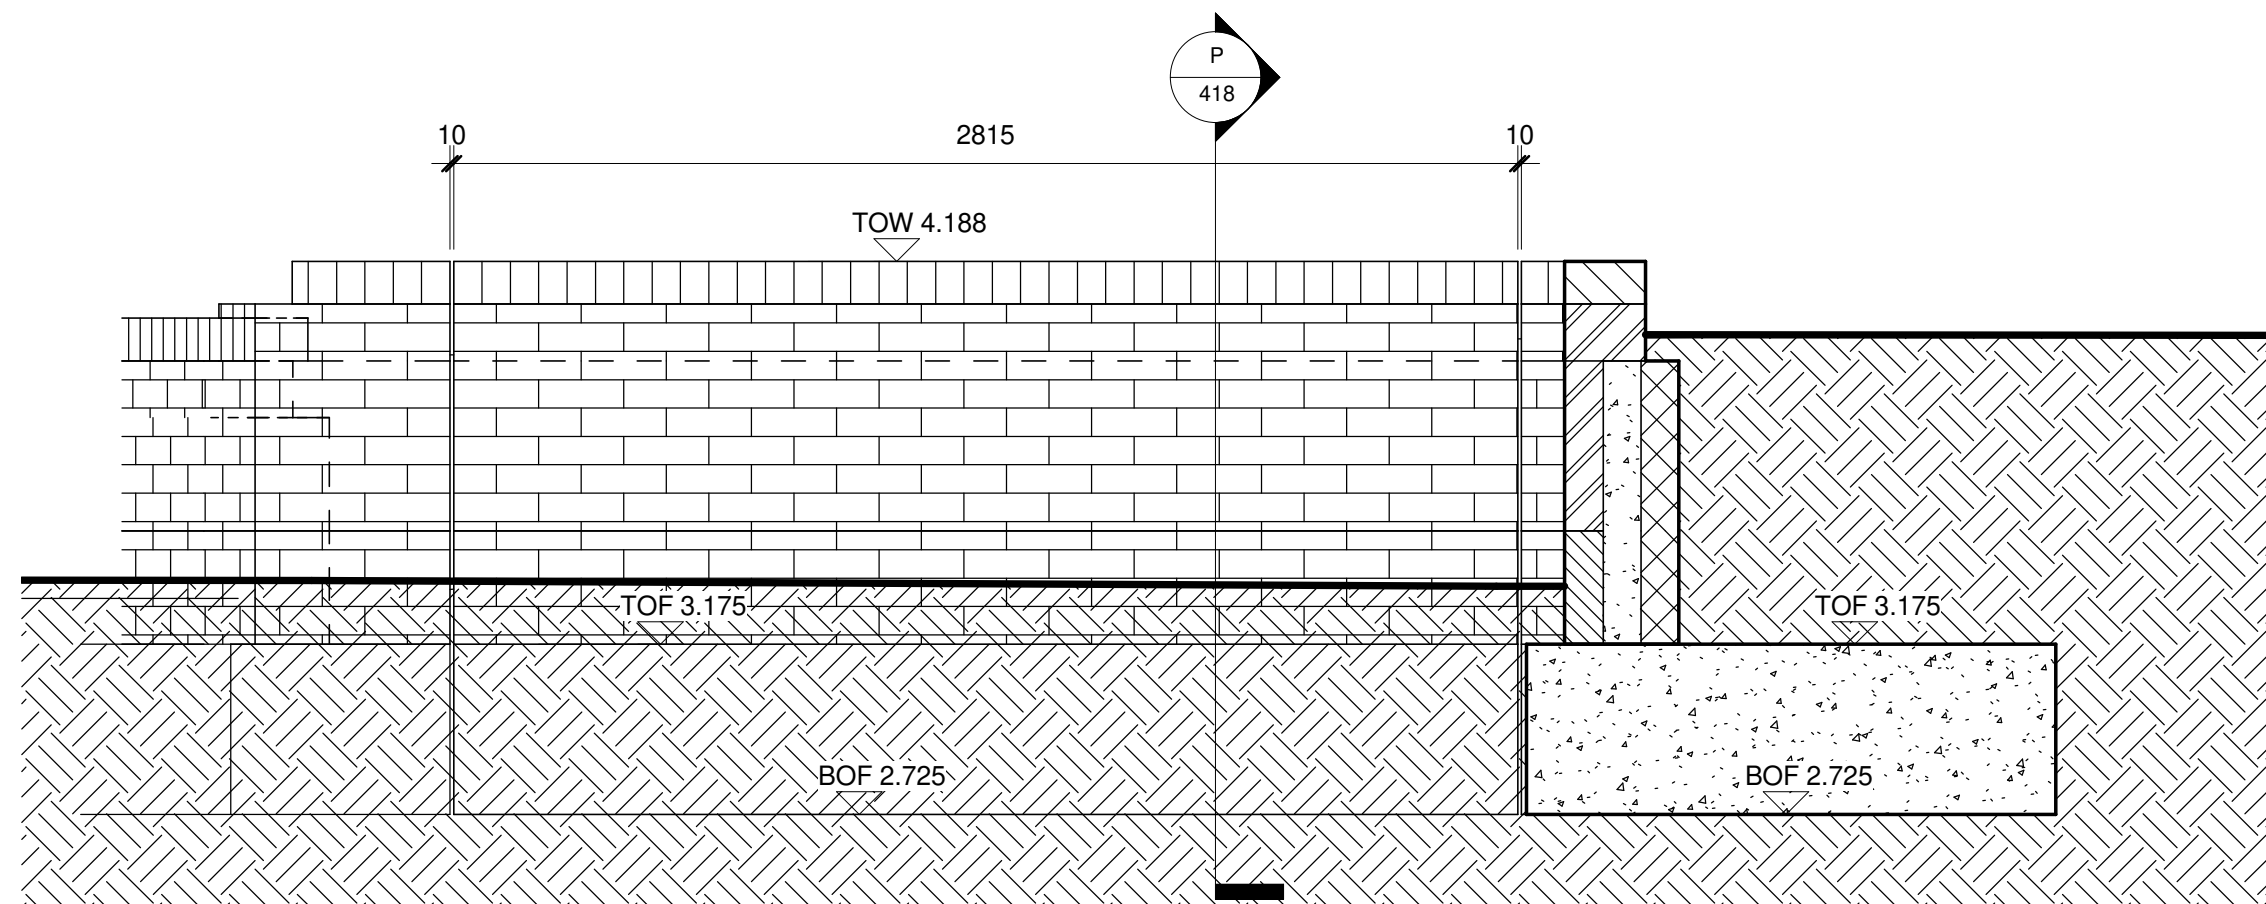


L Section L
1 : 20

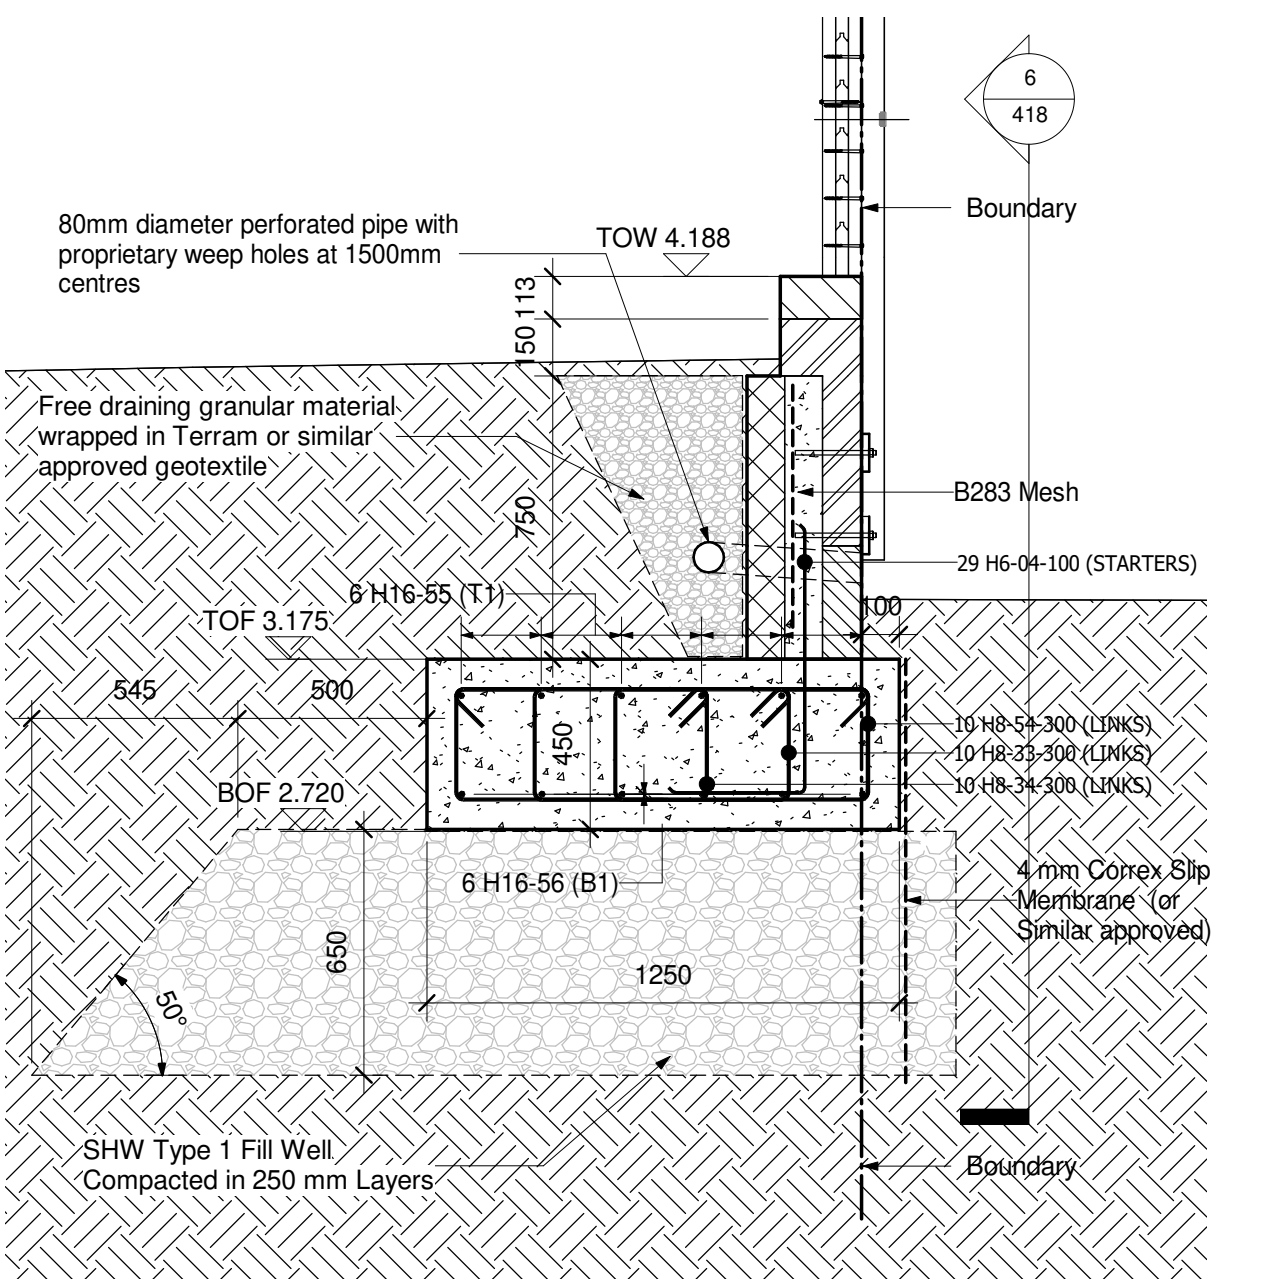

M Section M
1 : 20

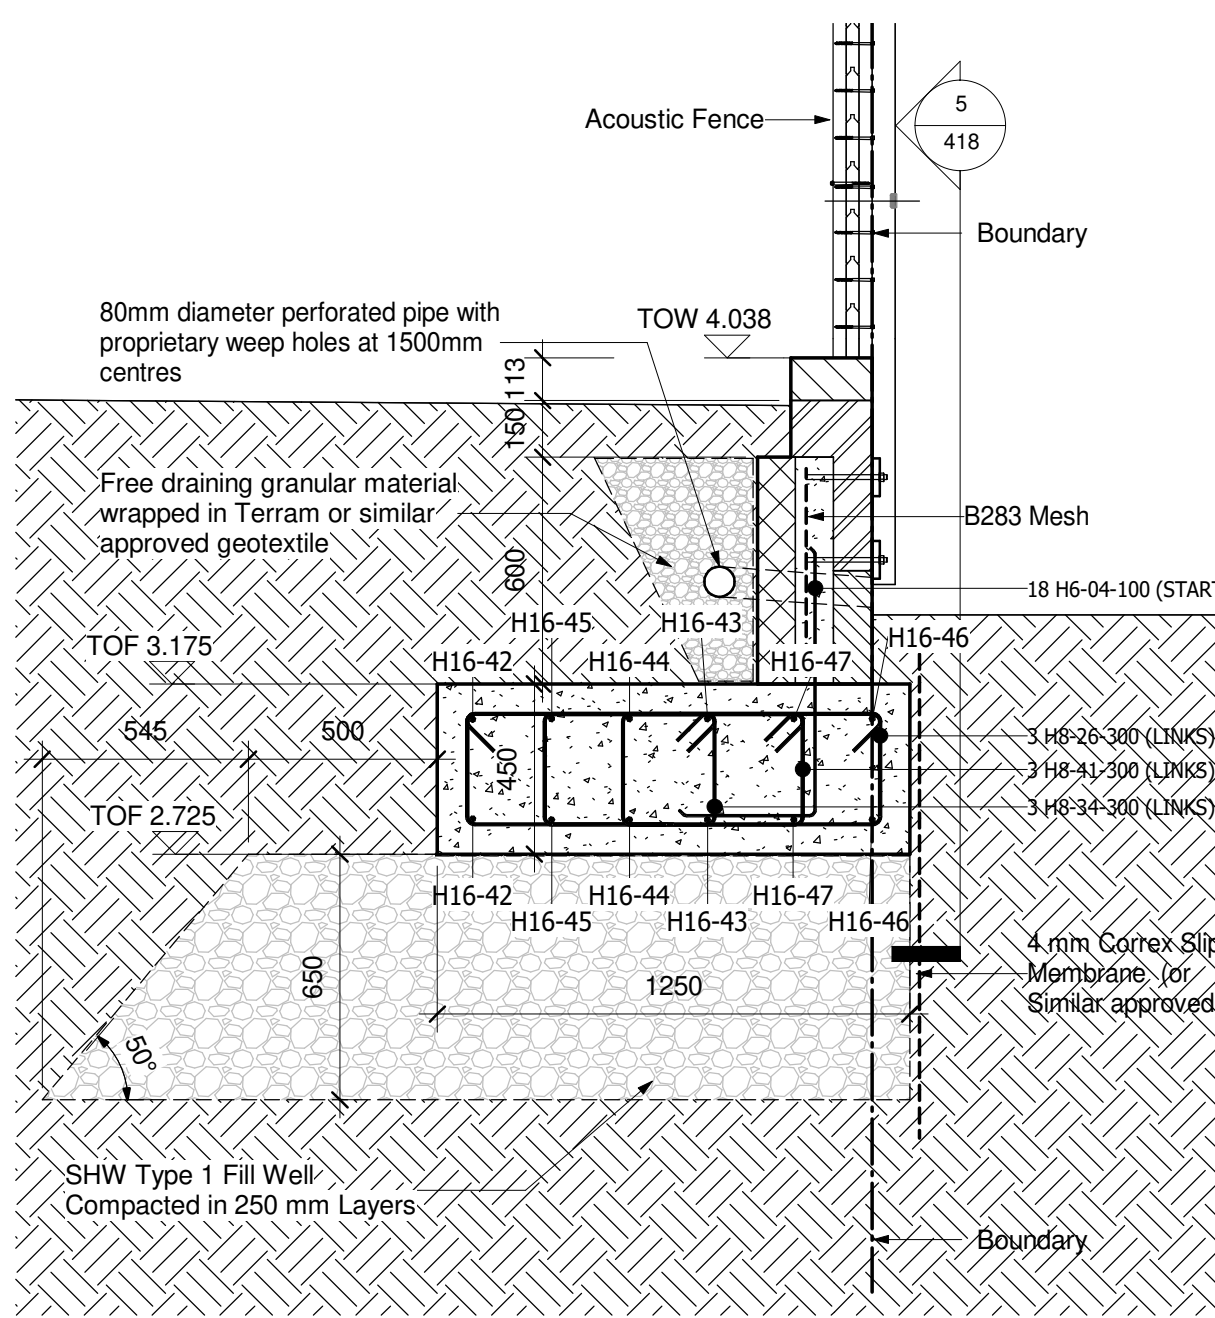


N Section N
1 : 20

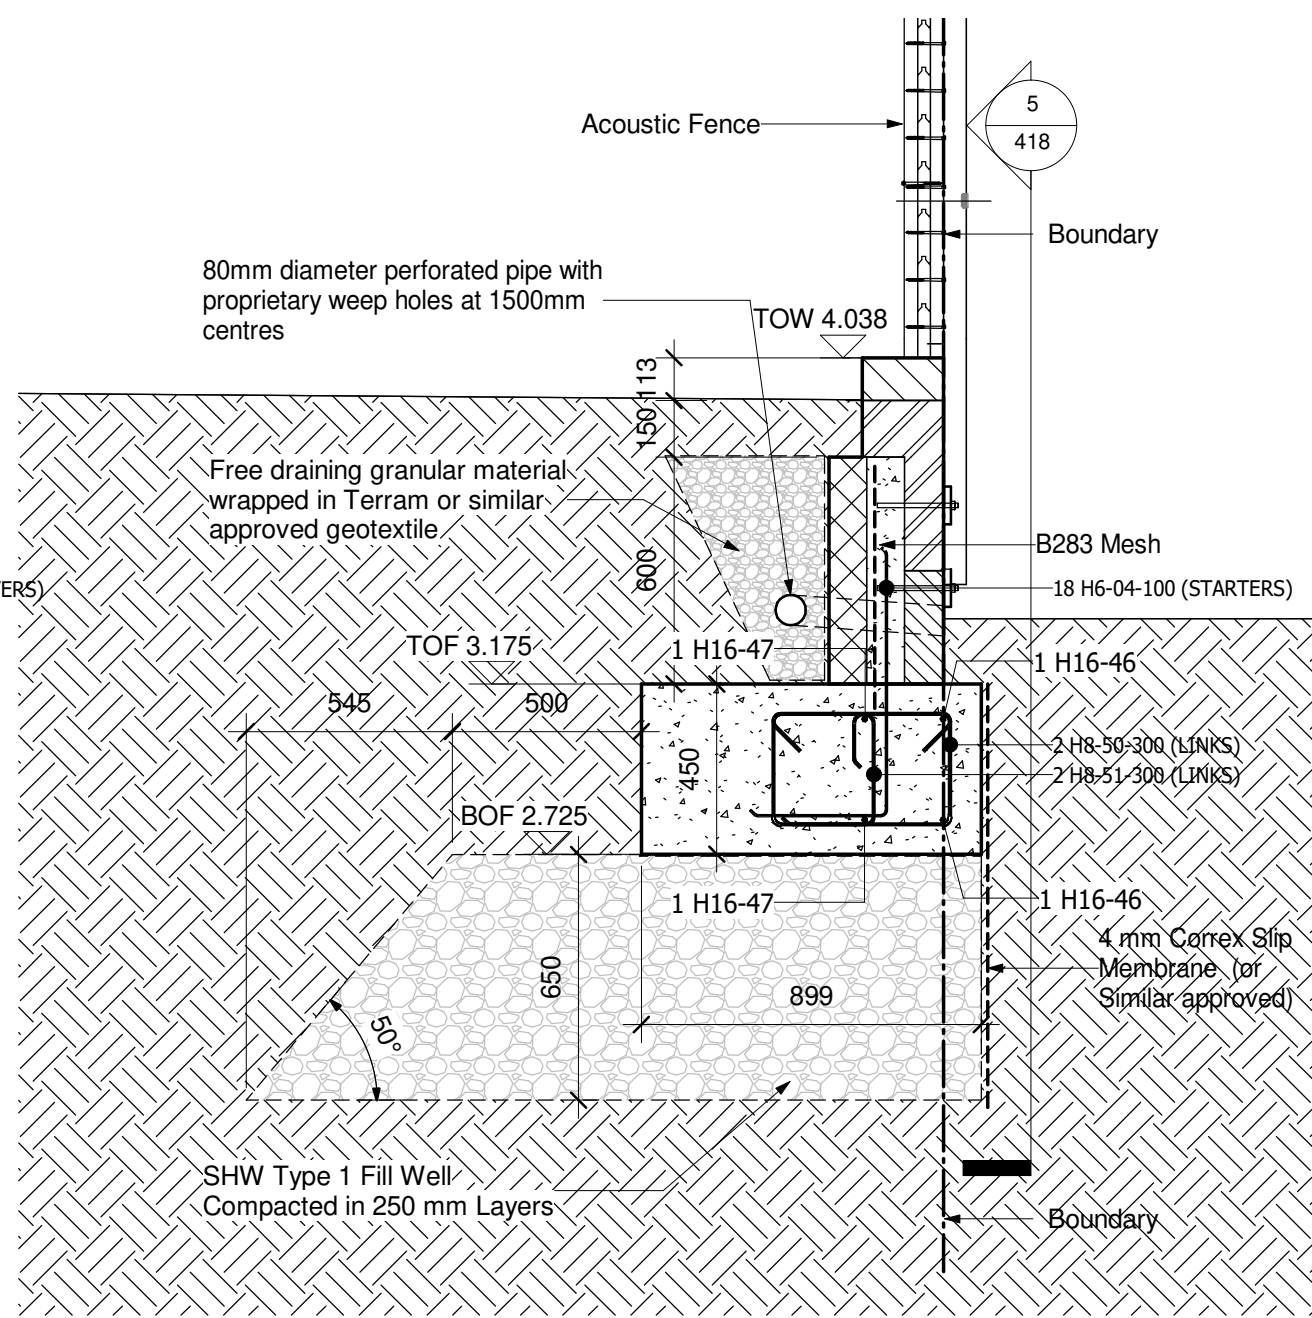


O Section O
1 : 20


6 Section RW-L06
1 : 20

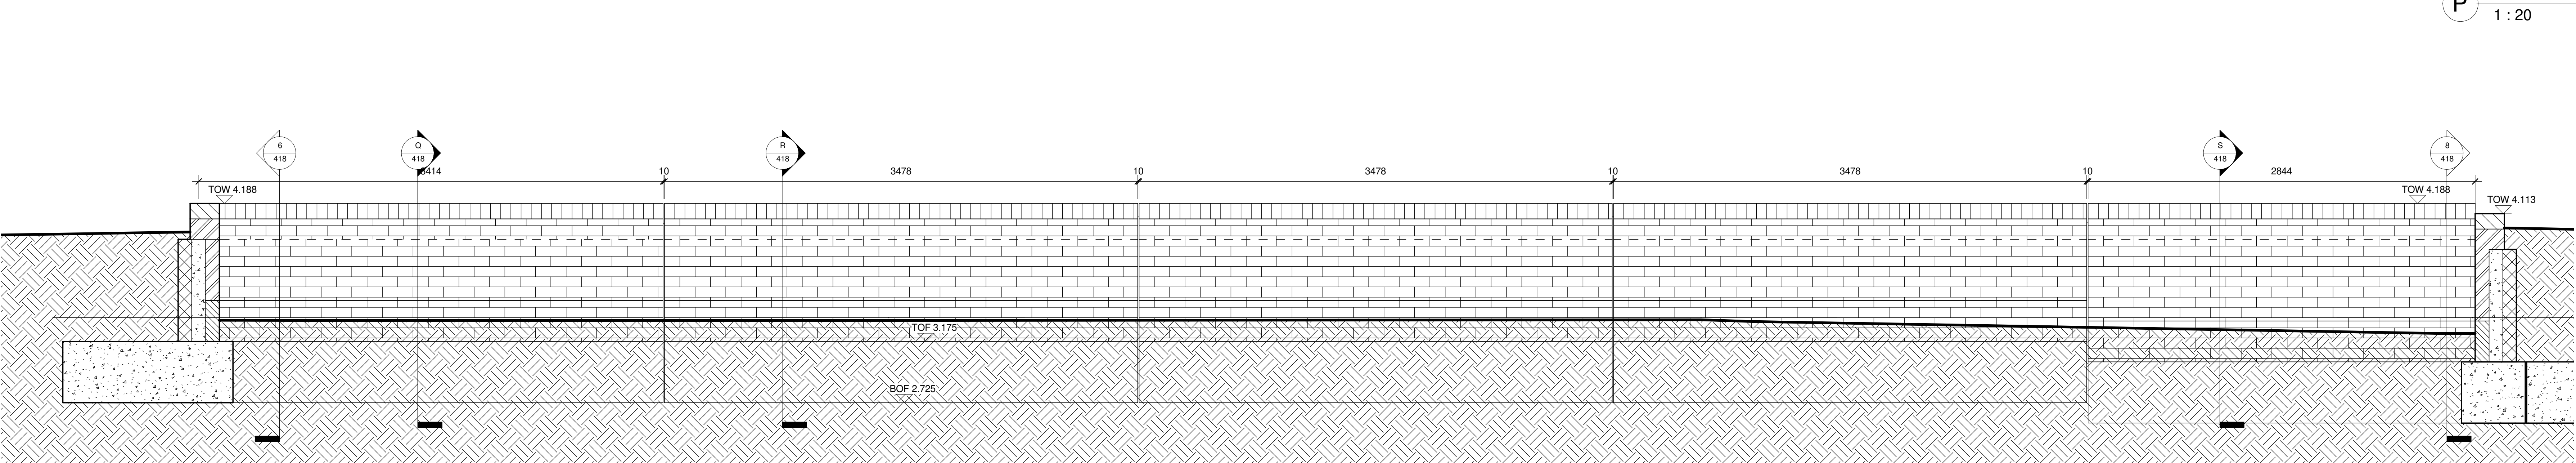


7 Section RW-L07
1 : 20

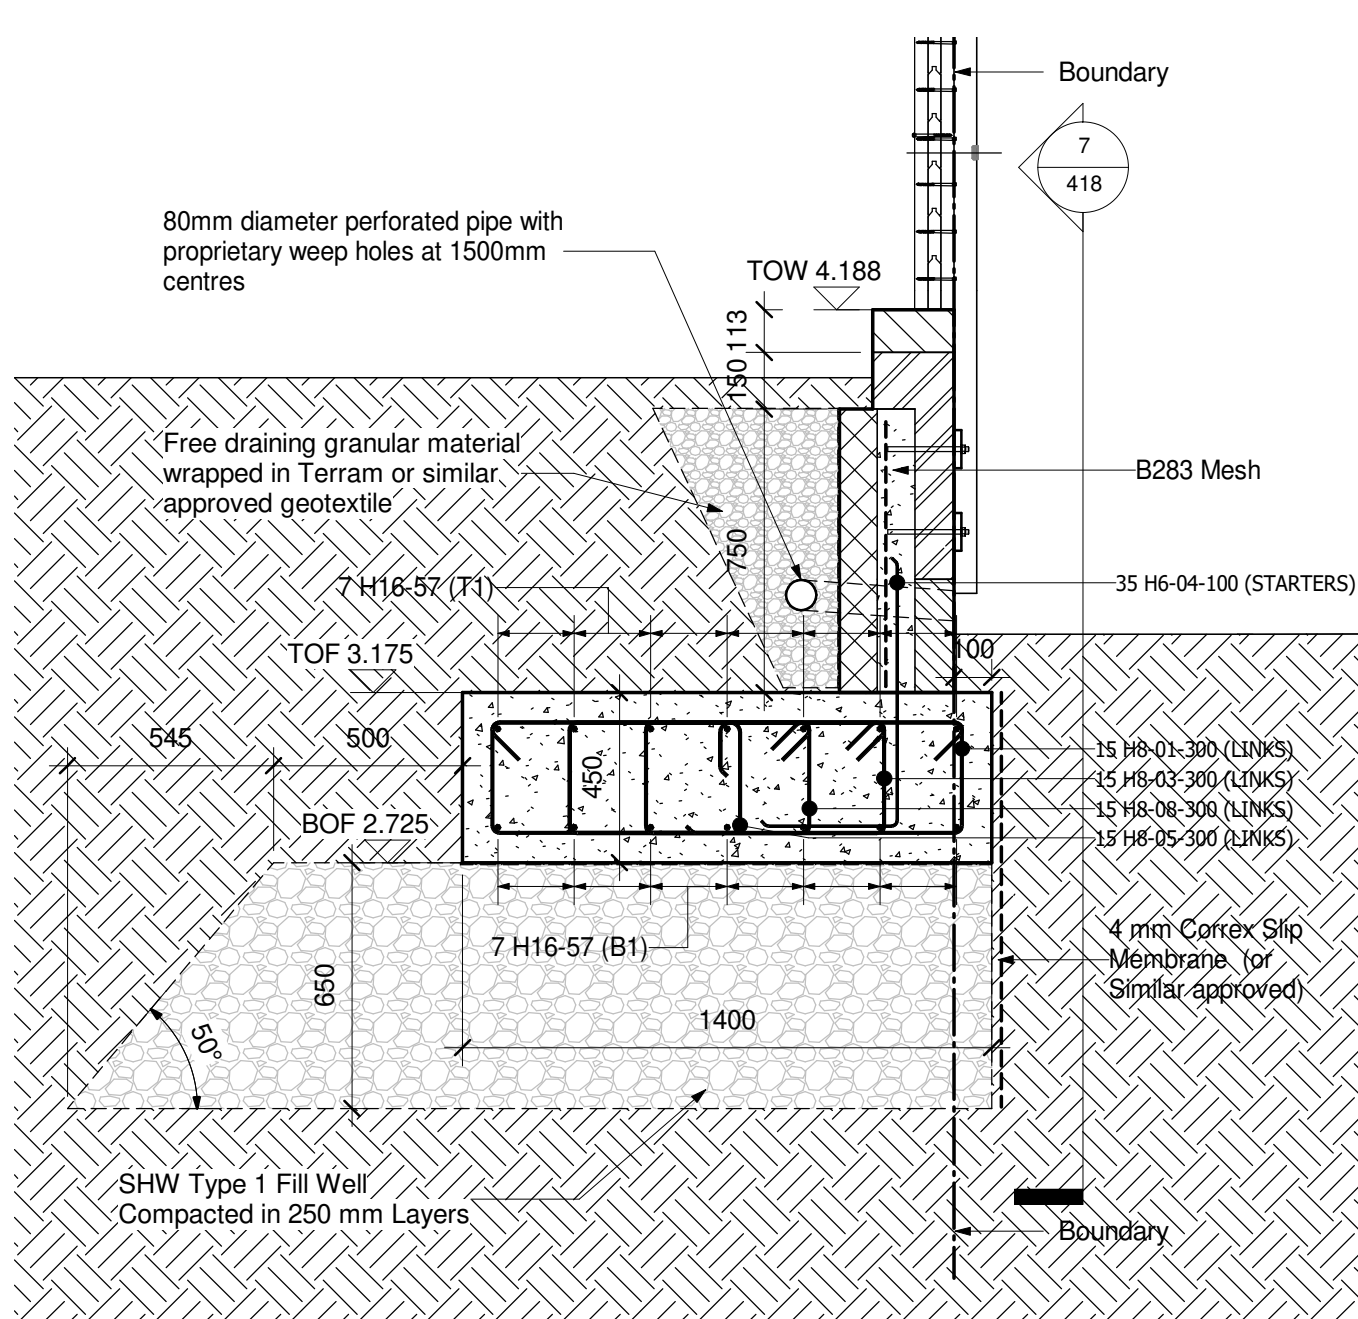


Q Section Q
1 : 20

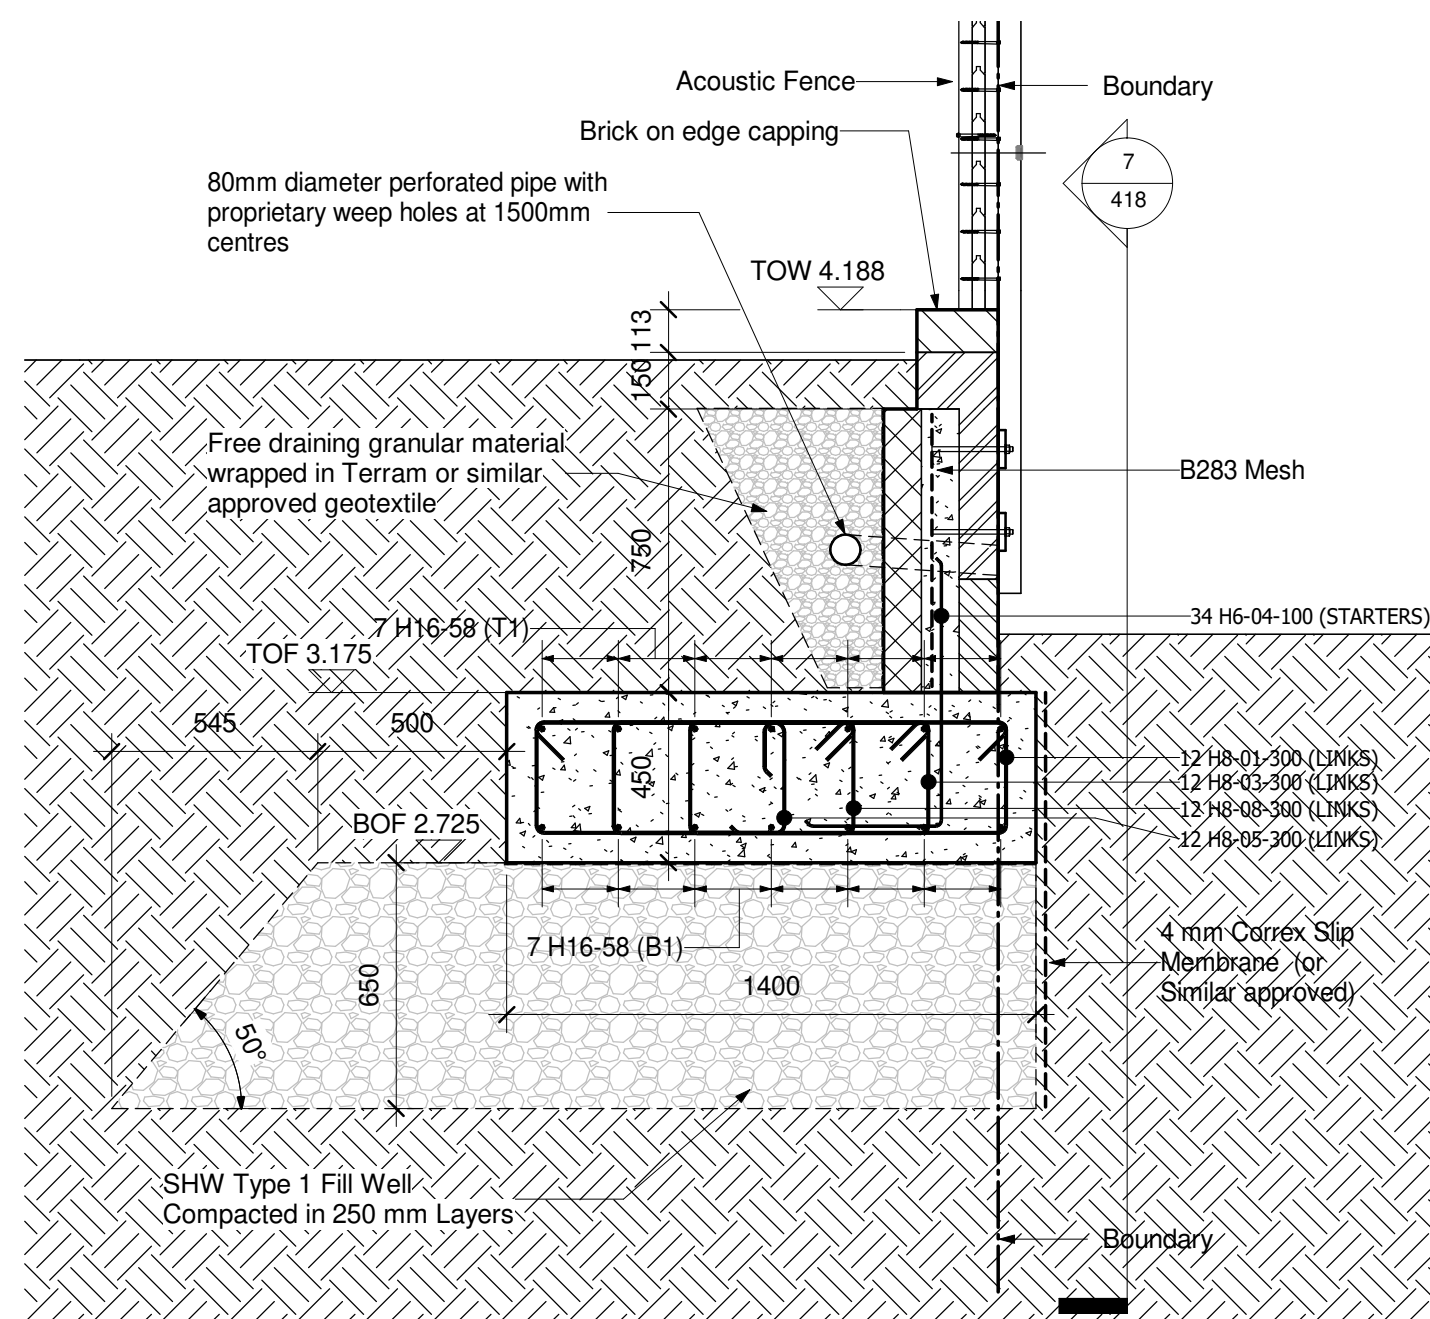


R Section R
1 : 20

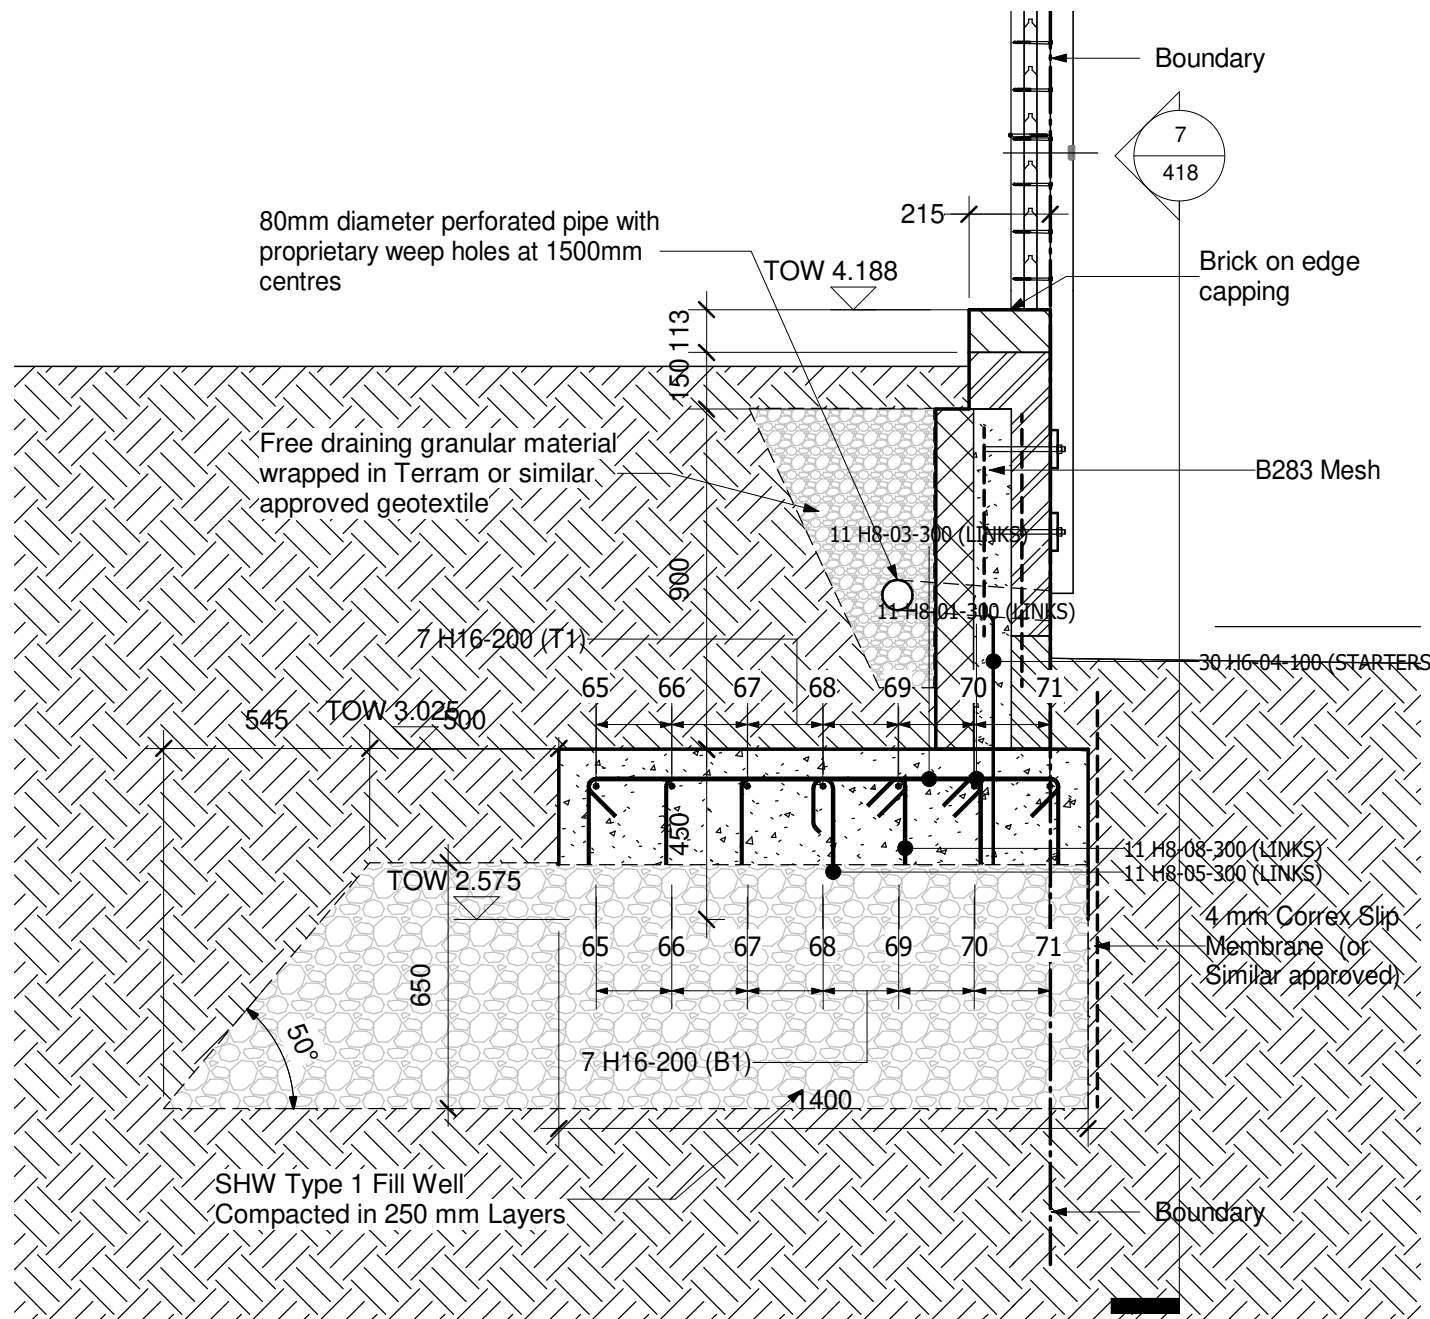

S Section S
1 : 20

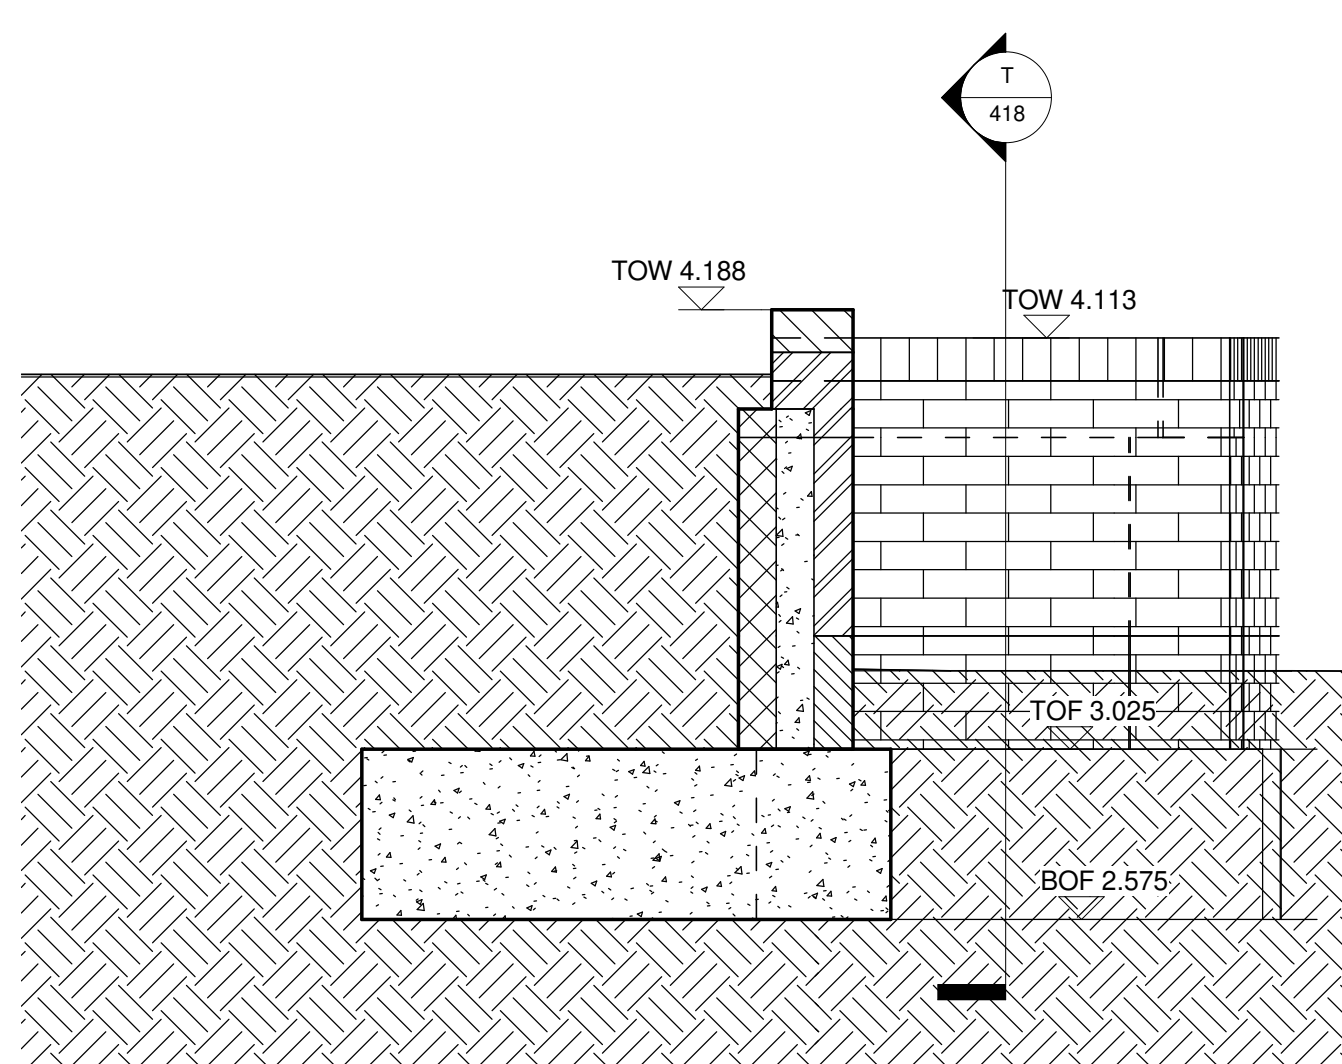

8 Section RW-L08
1 : 20

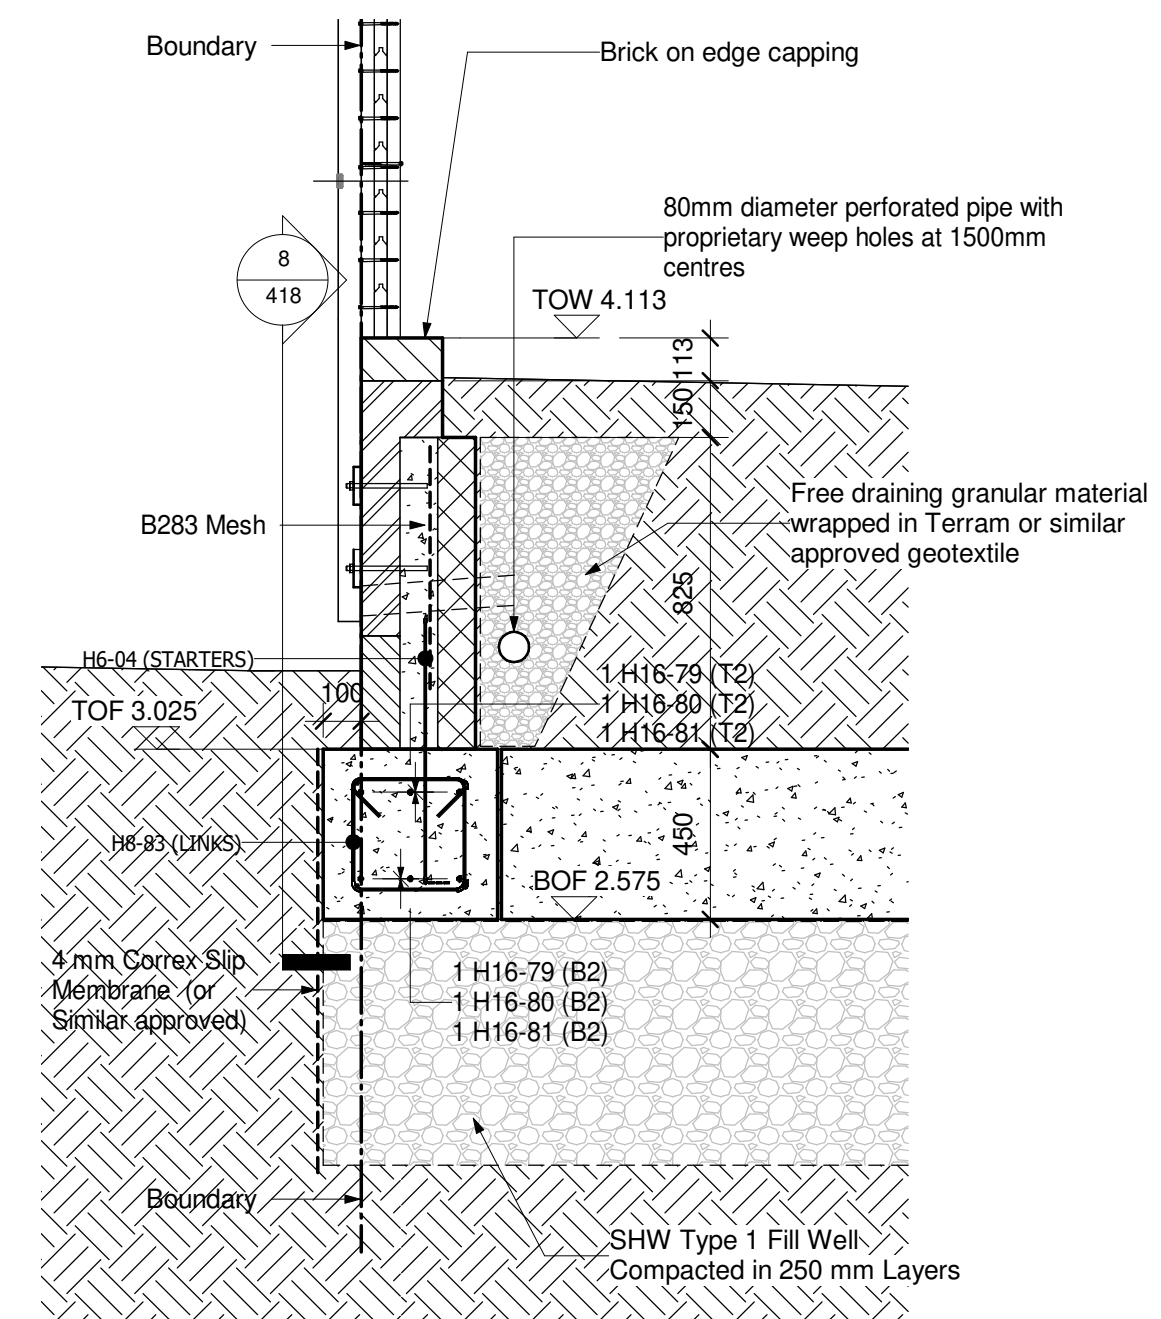

T Section T
1 : 20

Disclaimer
Copyright reserved. This drawing may only be used for the client and location specified in the title block. It may not be copied or disclosed to any other third party without prior written consent from Optimal Structural Engineers Ltd.
Responsibility cannot be accepted for alteration and/or deviation from this design without prior acknowledgment of Optimal Structural Engineers Ltd.
Prior to any works commencing on site, The Engineer is to be contacted regarding the current status, revision or regulatory approval of the drawing.
Prior to any works commencing on site, The Engineer is to be contacted regarding the current status, revision or regulatory approval of the drawing.
WARNING TO HOUSE PURCHASERS PROPERTY MISDESCRIPTIONS ACT 1981
Buyers are warned that this is a working drawing and is not intended to be treated as a contract. It is a document prepared in relation to a particular project or development, any of the specified matters prescribed by the order made under the above act. The contract may be subject to change and dimensions of the finished construction and variations can occur during the process of works without revision of the drawing. Consequently, the drawing may not be used for construction or dimensions of the finished construction may differ materially from those shown. Nor do the contents of this drawing constitute a contract, part of any contract or warranty.

Notes
DIMENSIONS:
USE REQUIRED DIMENSIONS ONLY. DO NOT SCALE. WHERE DIMENSIONS RELATE TO EXISTING WORK THEY SHALL BE CHECKED ON SITE BY THE CONTRACTOR.
CROSS-REFERENCES:
THE CONTRACTOR SHALL INFORM THE ENGINEER OF ANY DISCREPANCY FOUND IN RELEVANT DOCUMENTS.
DISCREPANCIES:
THE CONTRACTOR IS RESPONSIBLE FOR THE STABILITY OF EXISTING STRUCTURES, SERVICES AND EARTHWORKS ON AND ADJACENT TO THE SITE.
EXISTING WORK:
THE CONTRACTOR IS RESPONSIBLE FOR THE STABILITY OF EXISTING STRUCTURES, SERVICES AND EARTHWORKS ON AND ADJACENT TO THE SITE.
DESIGN STANDARDS:
MATERIAL AND WORKMANSHIP SHALL COMPLY WITH THE FOLLOWING EUROCODES AND THEIR UK NATIONAL ANNEXES AS APPROPRIATE:
BS EN 12068-1:2012
BS EN 12068-2:2012
BS EN 12068