




SITE BLOCK PLAN (1:500)




RED LINE DENOTES
PROPOSED SITE
BOUNDARY

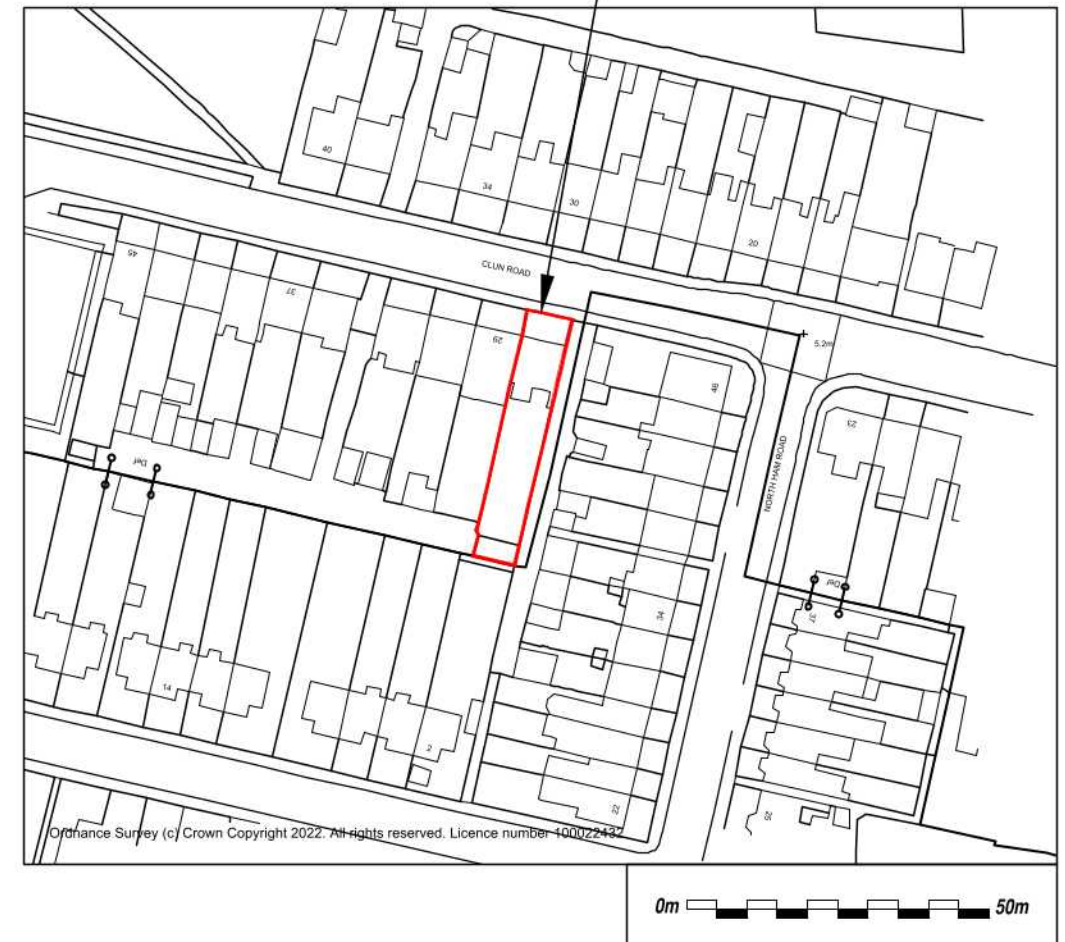

SITE LOCATION PLAN (1:1250)

NEW EXTENSION
BUILT ON BOUNDARY

HATCHED AREA
DENOTES
PROPOSED NEW
EXTENSION

 

Copyright reserved.
This drawing may only be used for the client and location specified 3.
in the title block. It may not be copied or disclosed to any other
third party without prior written consent from DMA Building Designs.
Prior to any works commencing on site, DMA Building Designs is
to be contacted regarding the current status, revision or regulatory
approval of this drawing.

1. The works shown have been drawn for submission to the local
planning authority and are not to be used for construction.
2. No works shall commence until planning approval has been
given by the local authority.

3. No works to commence without either full plans building
control approval or a building notice served with the local
authority.
4. The dimensions indicated are approximate and subject to site
checks by the contractor prior to commencement.
5. DMA Building Designs accept no responsibility for any unknown
factors which either preclude the works from construction or add
additional costs, ie location of public sewers and underground
services, abnormal foundation designs, due to trees, ground
conditions or any underground structure or obstruction, condition
of the existing building.

DMA BUILDING DESIGNS

KILN HOUSE, RUDGWICK BRICKWORKS, LYNWICK ST
RUDGWICK, HORSHAM, WEST SUSSEX, RH12 3DH.
TEL No 01403 822220 Mobile 07730 523447
Email - info@dmabuildingdesigns.co.uk



CLIENT
MR AND MRS ARCHER

PROJECT
SINGLE STOREY REAR EXTENSION WITH INTERIOR
CHANGES.

P2	ISSUED FOR APPROVAL	25.02.2022
P1	ISSUED FOR PLANNING APPROVAL	10.02.2022
REV	DESCRIPTION	DATE
DRAWING		
SITE LOCATION & BLOCK PLAN		
27 CLUN ROAD, LITTLEHAMPTON, WEST SUSSEX, BN17 7DZ		
SCALE @ A3	DATE	DRG No
1:500, 1:1250	FEB 2022	DE 1064 / 01
		REVISION
		P2