


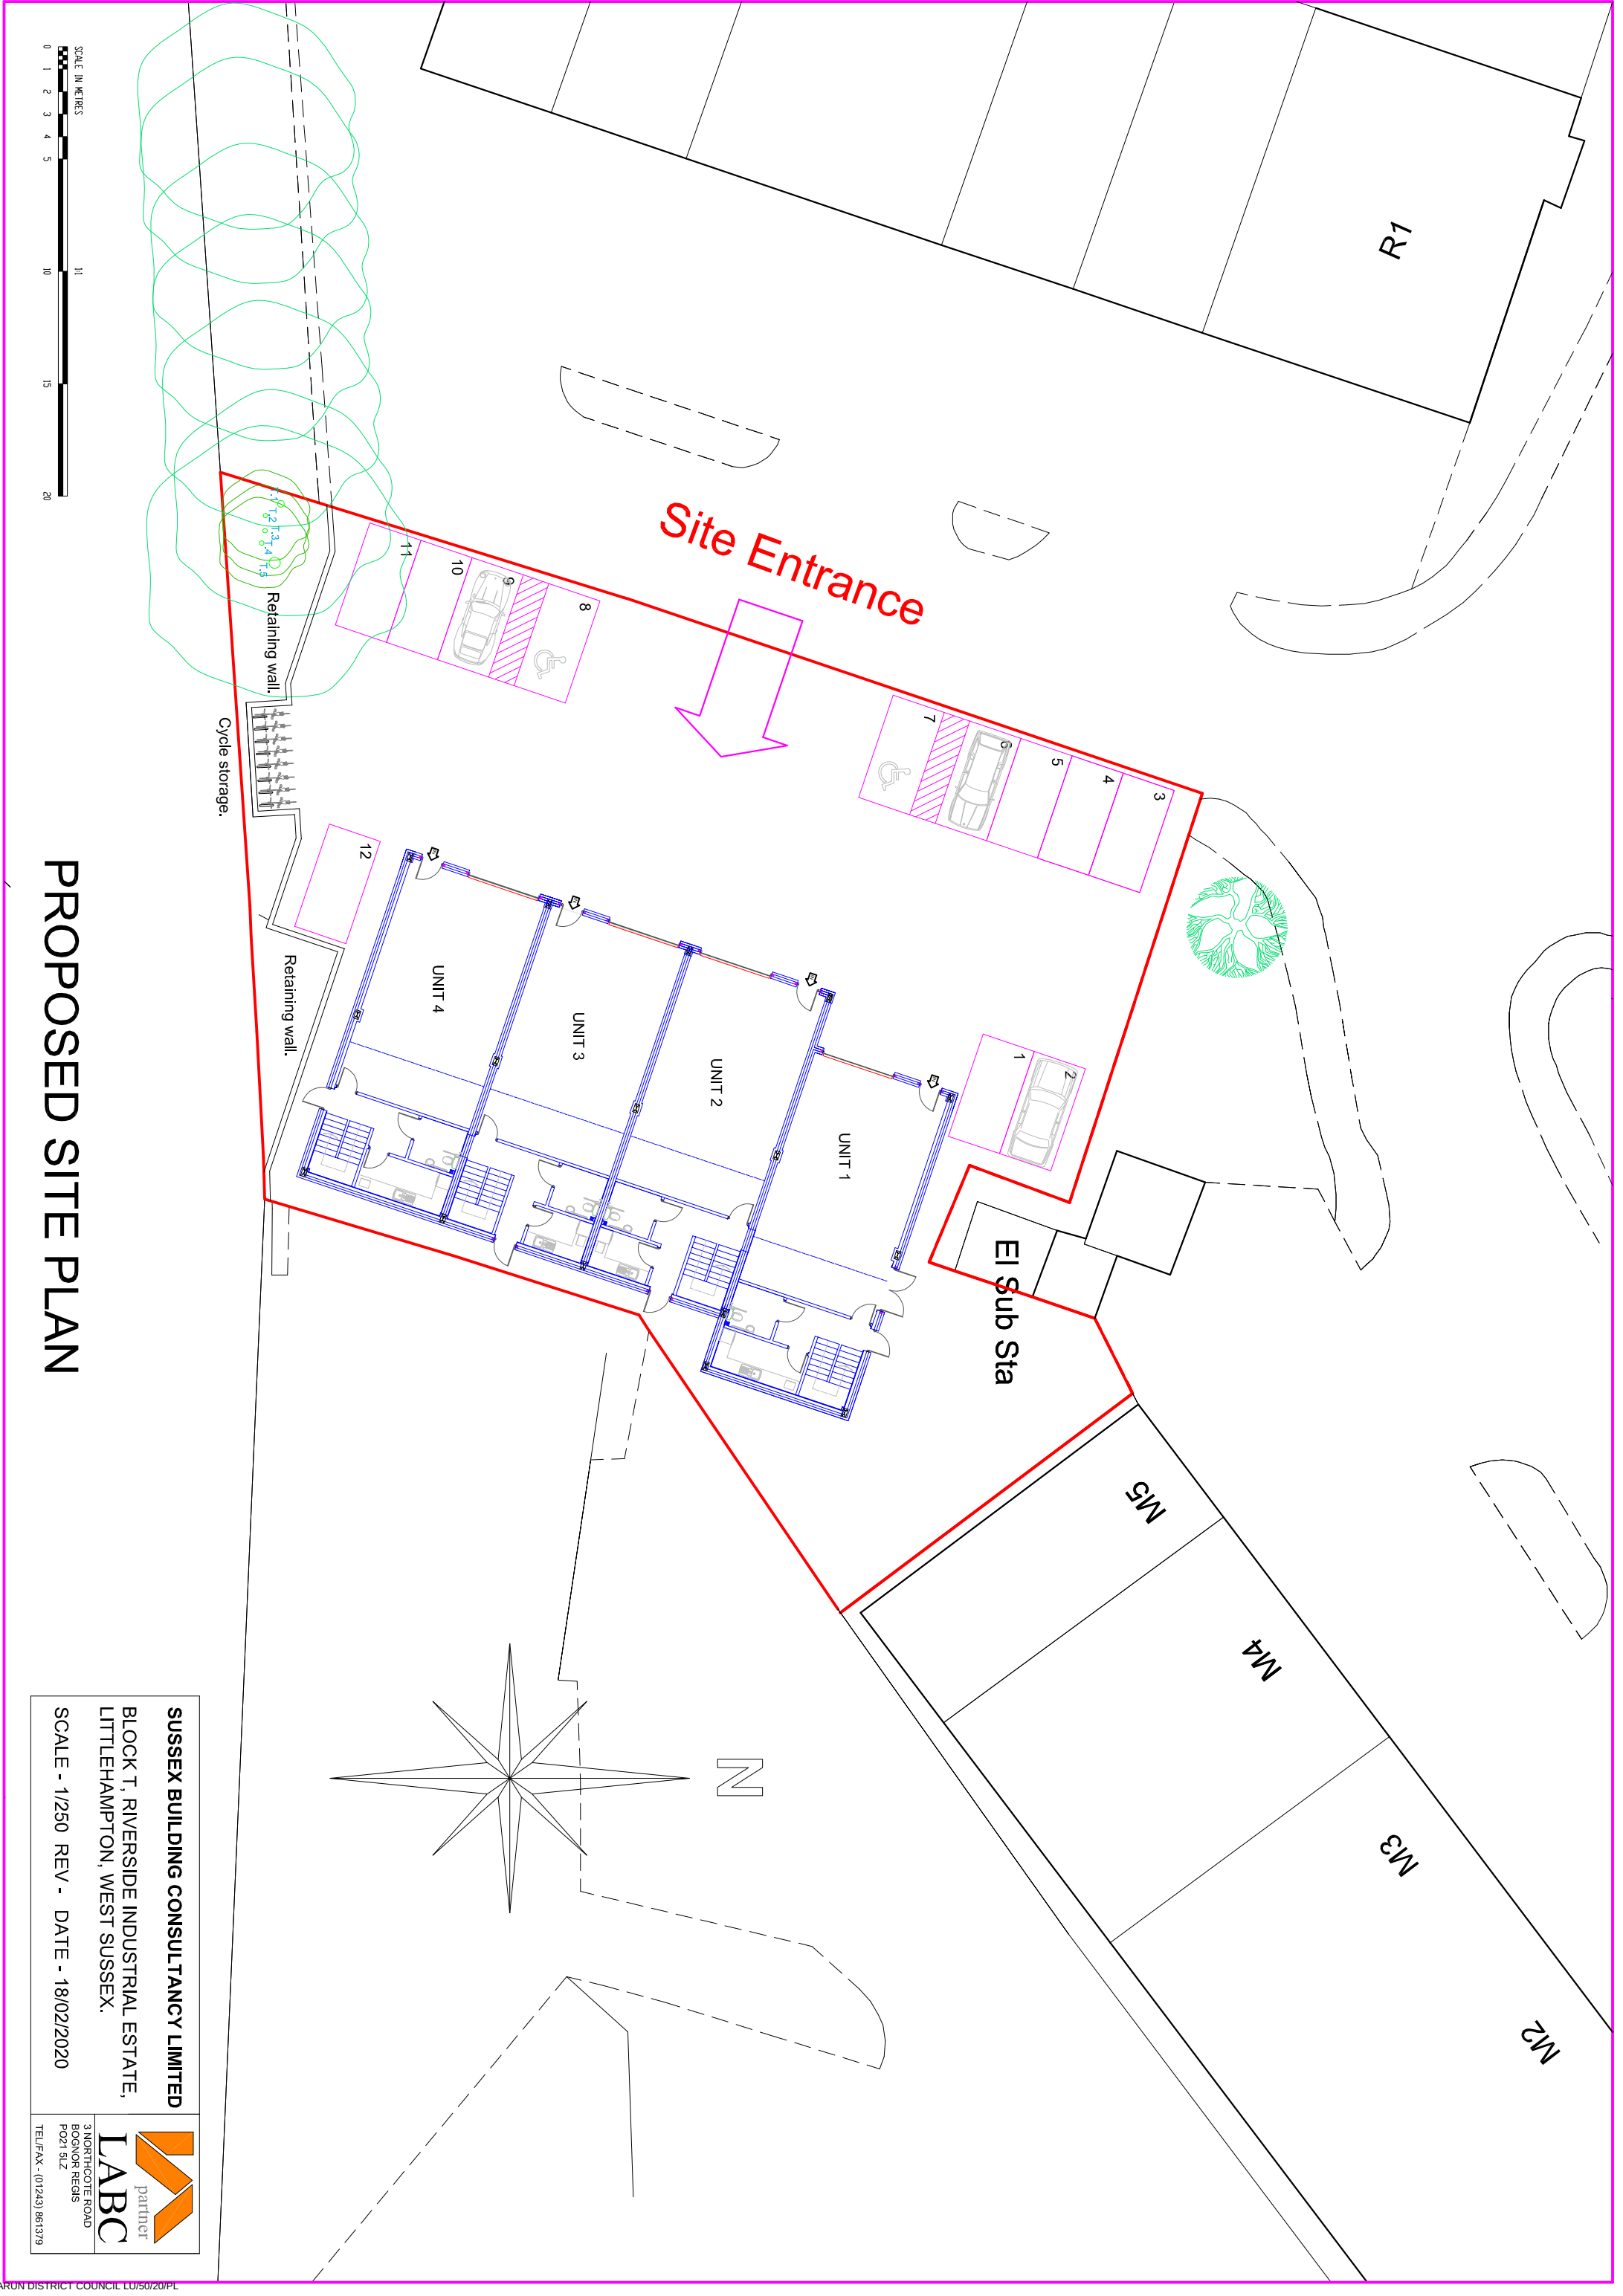

SCALE IN METRES
0 1 2 3 4 5 10 15 20

PROPOSED SITE PLAN

SUSSEX BUILDING CONSULTANCY LIMITED

BLOCK T, RIVERSIDE INDUSTRIAL ESTATE,
LITTLEHAMPTON, WEST SUSSEX.

SCALE - 1/1250 REV - DATE - 18/02/2020



LABC
partner
3 NORTHCOTE ROAD
BOGNOR REGIS
PO21 3LZ
TEL/FAX - (01243) 961379