



Bin Store	Capacity	Recycling	Supplies	Estimated Capacity Required	Distance from Stairwell	Distance to Dust Cart
A	5500lt	1440	Stairwell 1 2 3	2320lt 2160lt 800lt Total 5280lt	8.6m 12.6m 29.4m	Approx 3m
B	2200lt		Retail	Unknown	N/A	Approx 5m
C	2200lt		Stairwell 8 Pla 1	800lt 200lt Total 1000lt	18.9m 13.8m	Approx 13m
D	4400lt		Stairwell 4 7	3280lt 880lt Total 4160lt	24.4m 24.7m	Approx 5m
E	3300lt		Stairwell 5 6	1520lt 1600lt Total 3120lt	29m 9.4m	Approx 20m

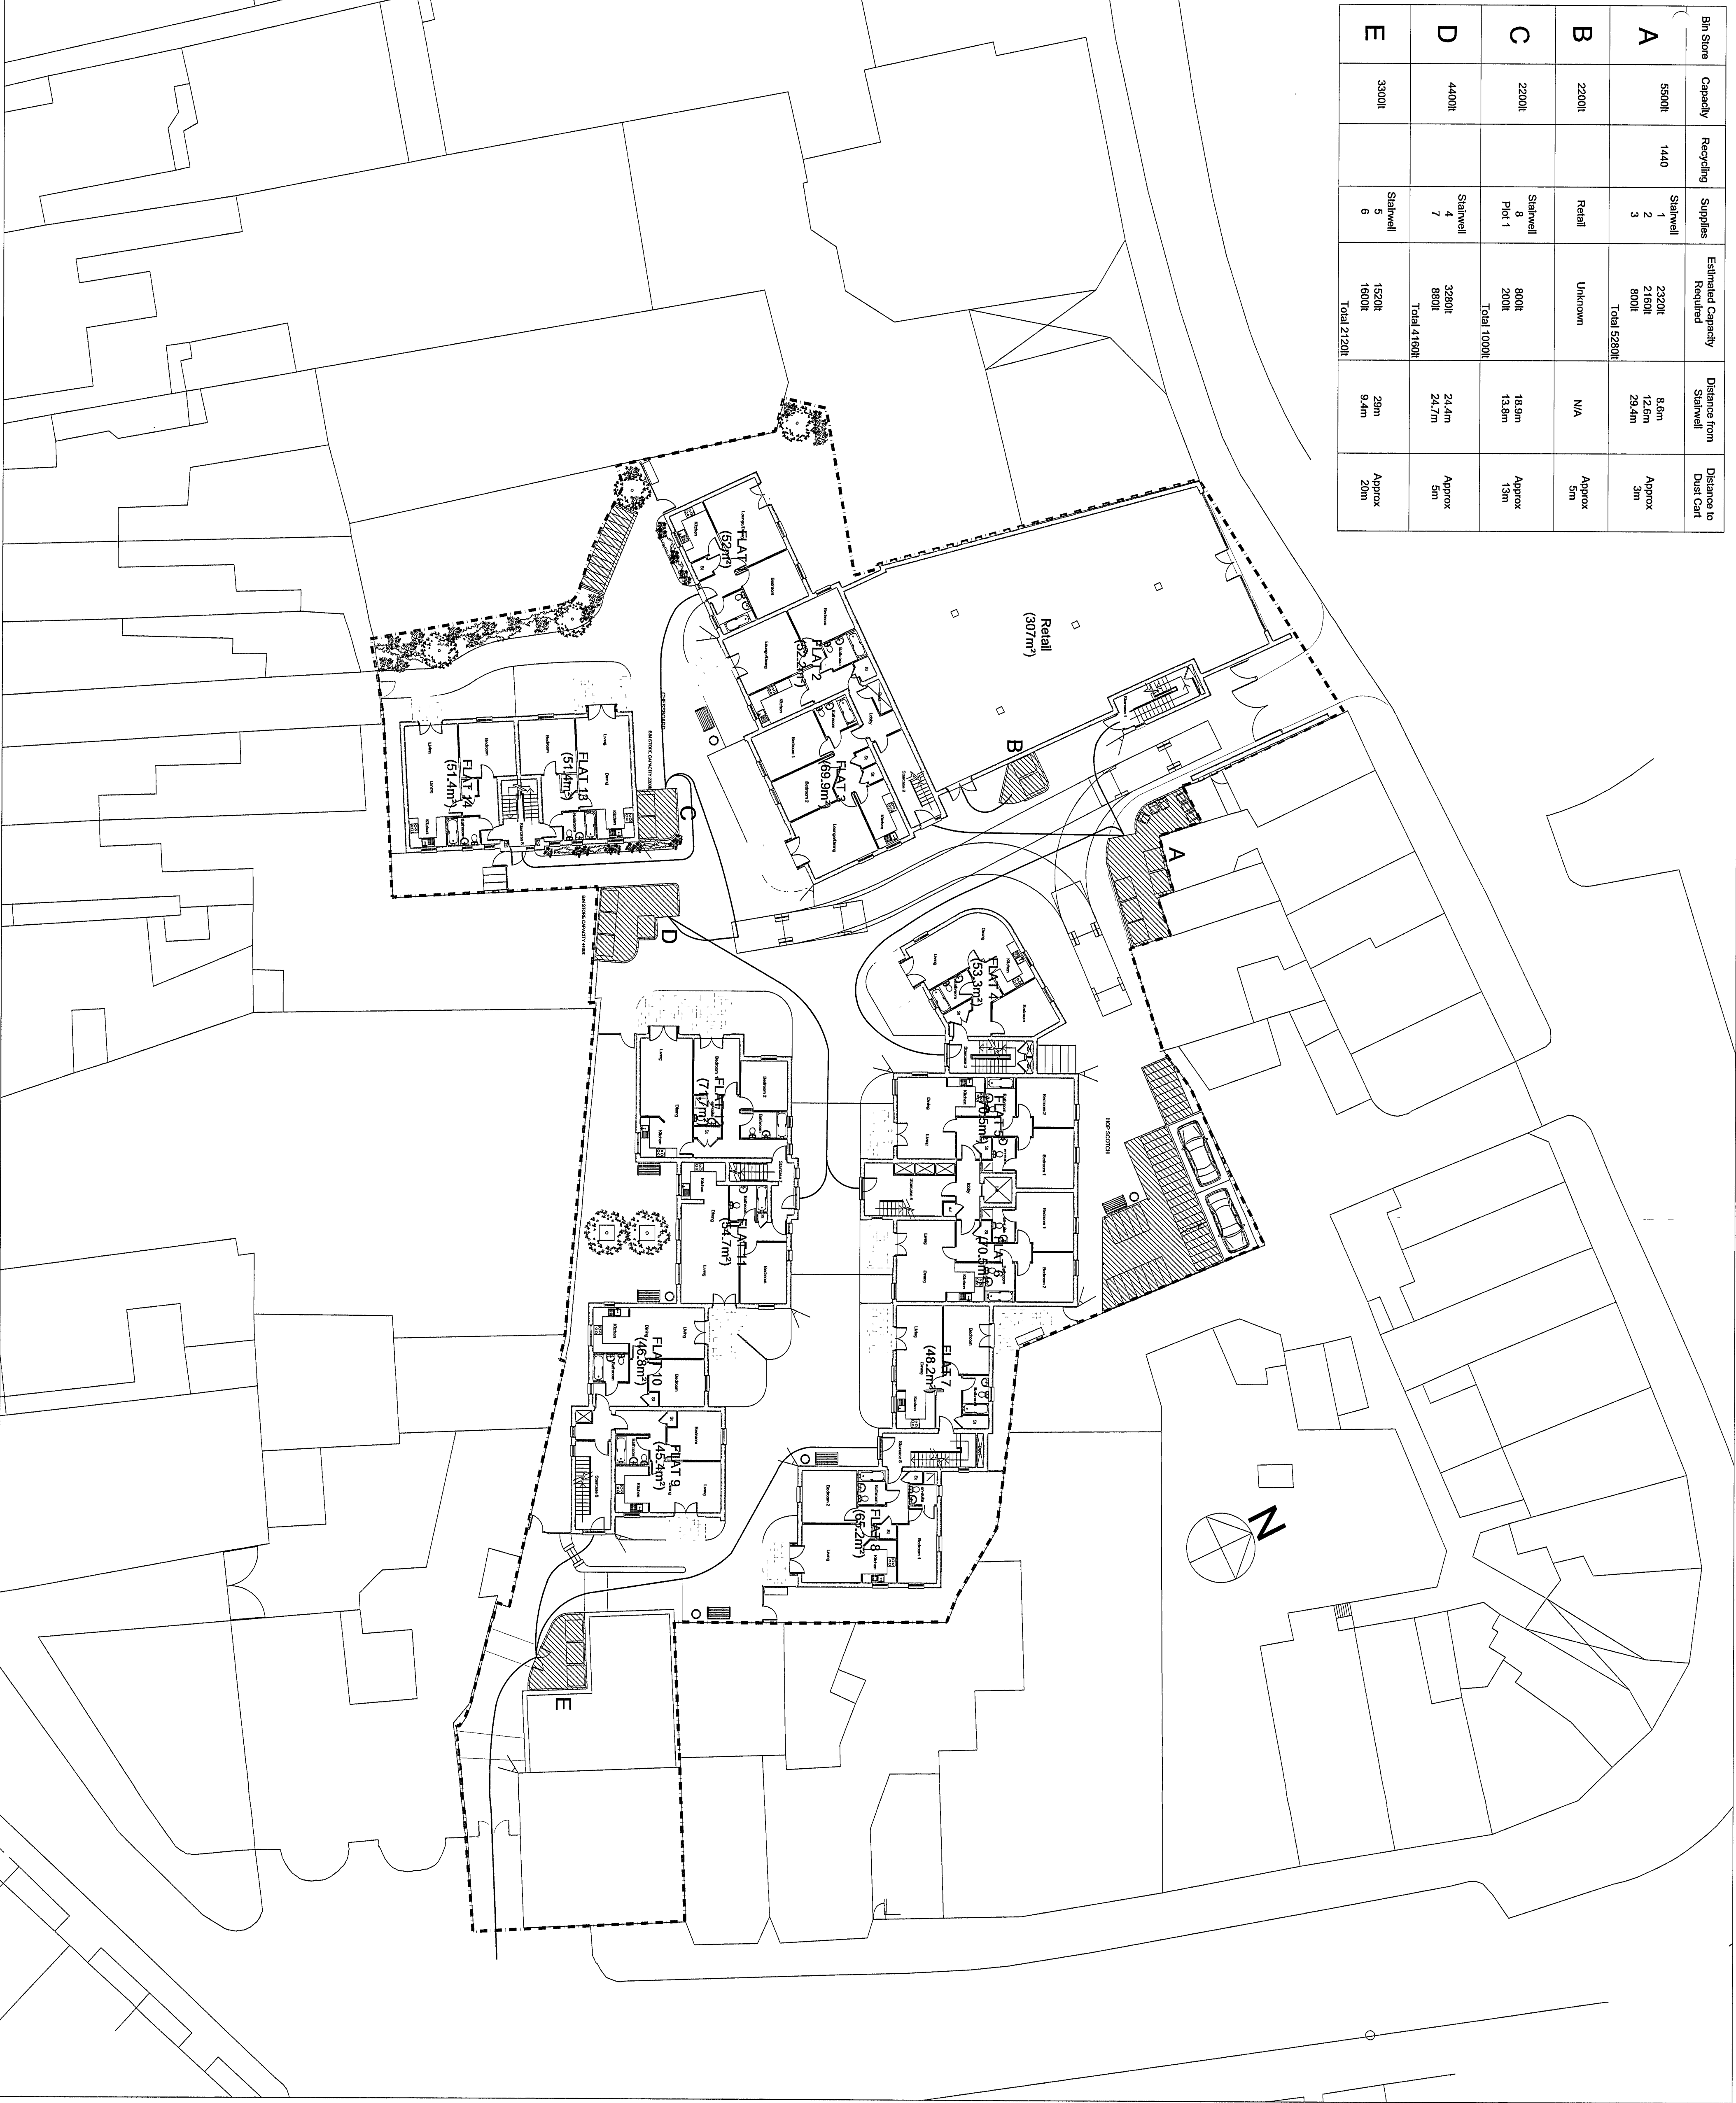

- KEY
- STAIRWELL TO BINSTORE ROUTE
 - BINSTORE TO DUSTCART
 - SITE BOUNDARY

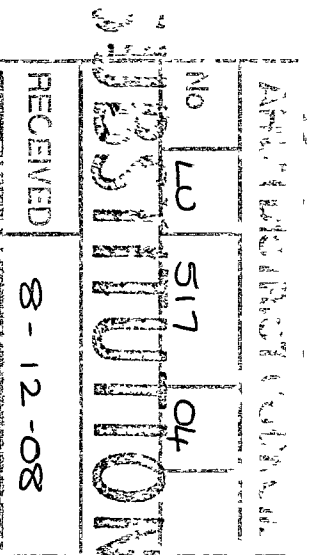

A	28.11.08	MINOR AMENDMENTS
REV	DATE	NOTE
Project		
LITTLEHAMPTON MARKET		

abp
architects and surveyors
6 Chichester Court
Wimborne Chase
Bromley Kent, BR2 9JF
Email: info@bypartnersandsurveyors.co.uk
Tel: 0208-315-4000
Fax: 0208-315-4009

Client

HYDE-MARTLET

Title

PROPOSED
BIN STORES AND ROUTES

Scale	Date
1:200@A1	15.07.08
Drawn	Drwg. No
RJ	A217-124 A
	Rev.

All dimensions to be checked on site. Any discrepancy between the drawing and other information is to be referred to the Partnership. This drawing is copyright.