





GROUND FLOOR

FIRST FLOOR



SECOND FLOOR

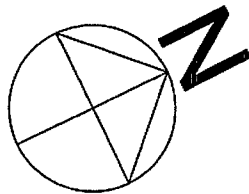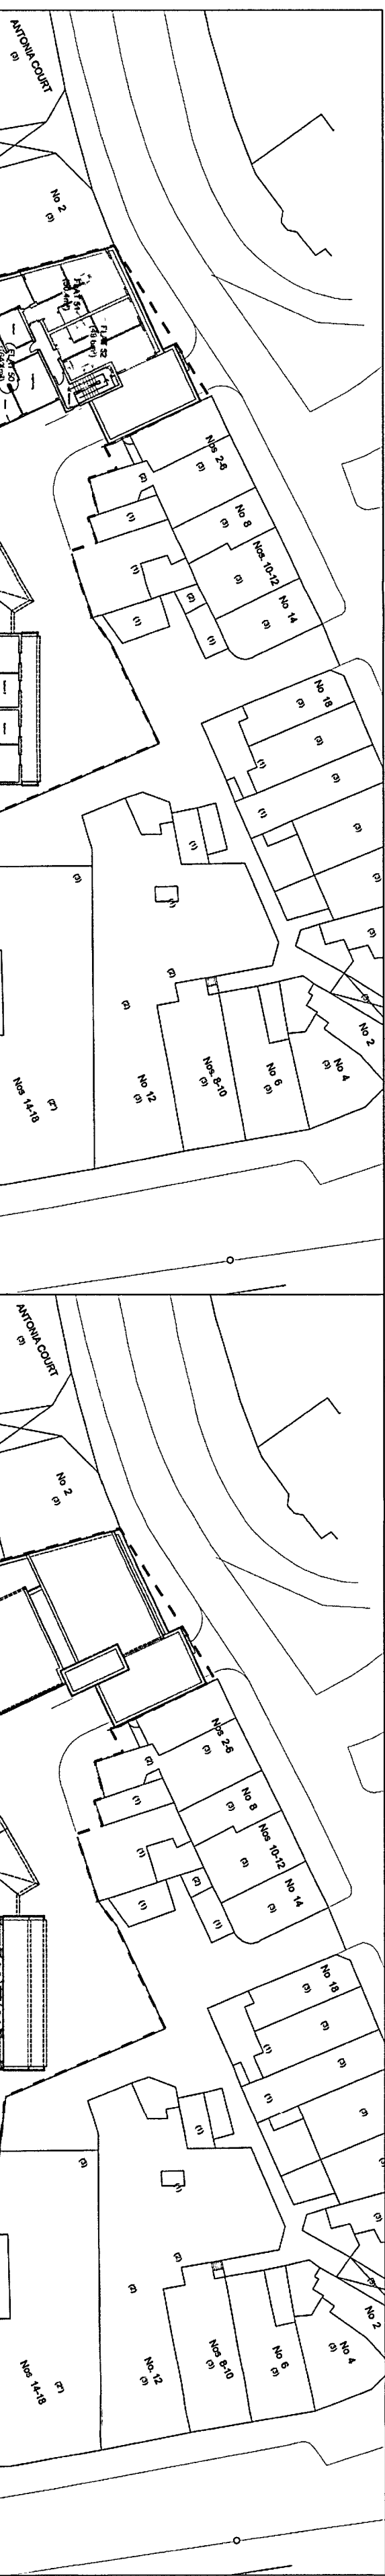

Flats		m ²		Total m ²	
Rented - 1 Bedroom					
Flats 13,14,31		514		1544.2	
Flat 17,34		518		1032.6	
Flat 2,15,32		522		1566	
Flat 49		53		53	
Total		10		519.4	
Rented - 2 Bedroom					
Flat 3, 16, 33, 48		69.9		279.6	
Total		4		279.6	
Shared - 1 Bedroom					
Flat 38		49.2		49.2	
Flat 21, 52		49.6		99.2	
Flat 51		50.4		50.4	
Flats 19, 36		50.6		101.2	
Flats 20, 37		52.9		105.8	
Total		8		405.8	
Shared - 2 Bedroom					
Flats 18, 35		63.2		126.4	
Flat 50		64.4		64.4	
Total		3		190.8	
Private Sale - 1 Bedroom					
Flat 9, 27, 44, 56		45.4		181.6	
Flat 10, 28, 45, 57		46.8		187.2	
Flat 7, 25, 42, 55		48.2		192.8	
Flat 29		52.1		52.1	
Flats 4, 22, 39		53.3		159.9	
Flat 11		54.7		54.7	
Flat 60, 61		56.5		113	
Total		19		941.3	
Private Sale - 2 Bedroom					
Flat 8, 26		65.2		130.4	
Flat 43		65.3		65.3	
Flat 30		69.2		69.2	
Flats 5, 6, 23, 24		70.5		282	
Flat 12		71.7		71.7	
Flats 40, 41, 53, 54,		72.3		289.2	
Flat 46, 58		77.9		155.6	
Flat 62		77.3		77.3	
Flat 47, 59		78.8		157.6	
Total		18		1288.5	
Total Flats		62		3635.4	
Retail					
Retail Unit 1		1	307		
Retail Unit 2		1	170.1		
Total Retail		2	0		
Total					3635.4

A 26.11.08 AREAS RECALCULATED AND MINOR CHANGES

REV DATE NOTE

Project

LITTLEHAMPTON MARKET