


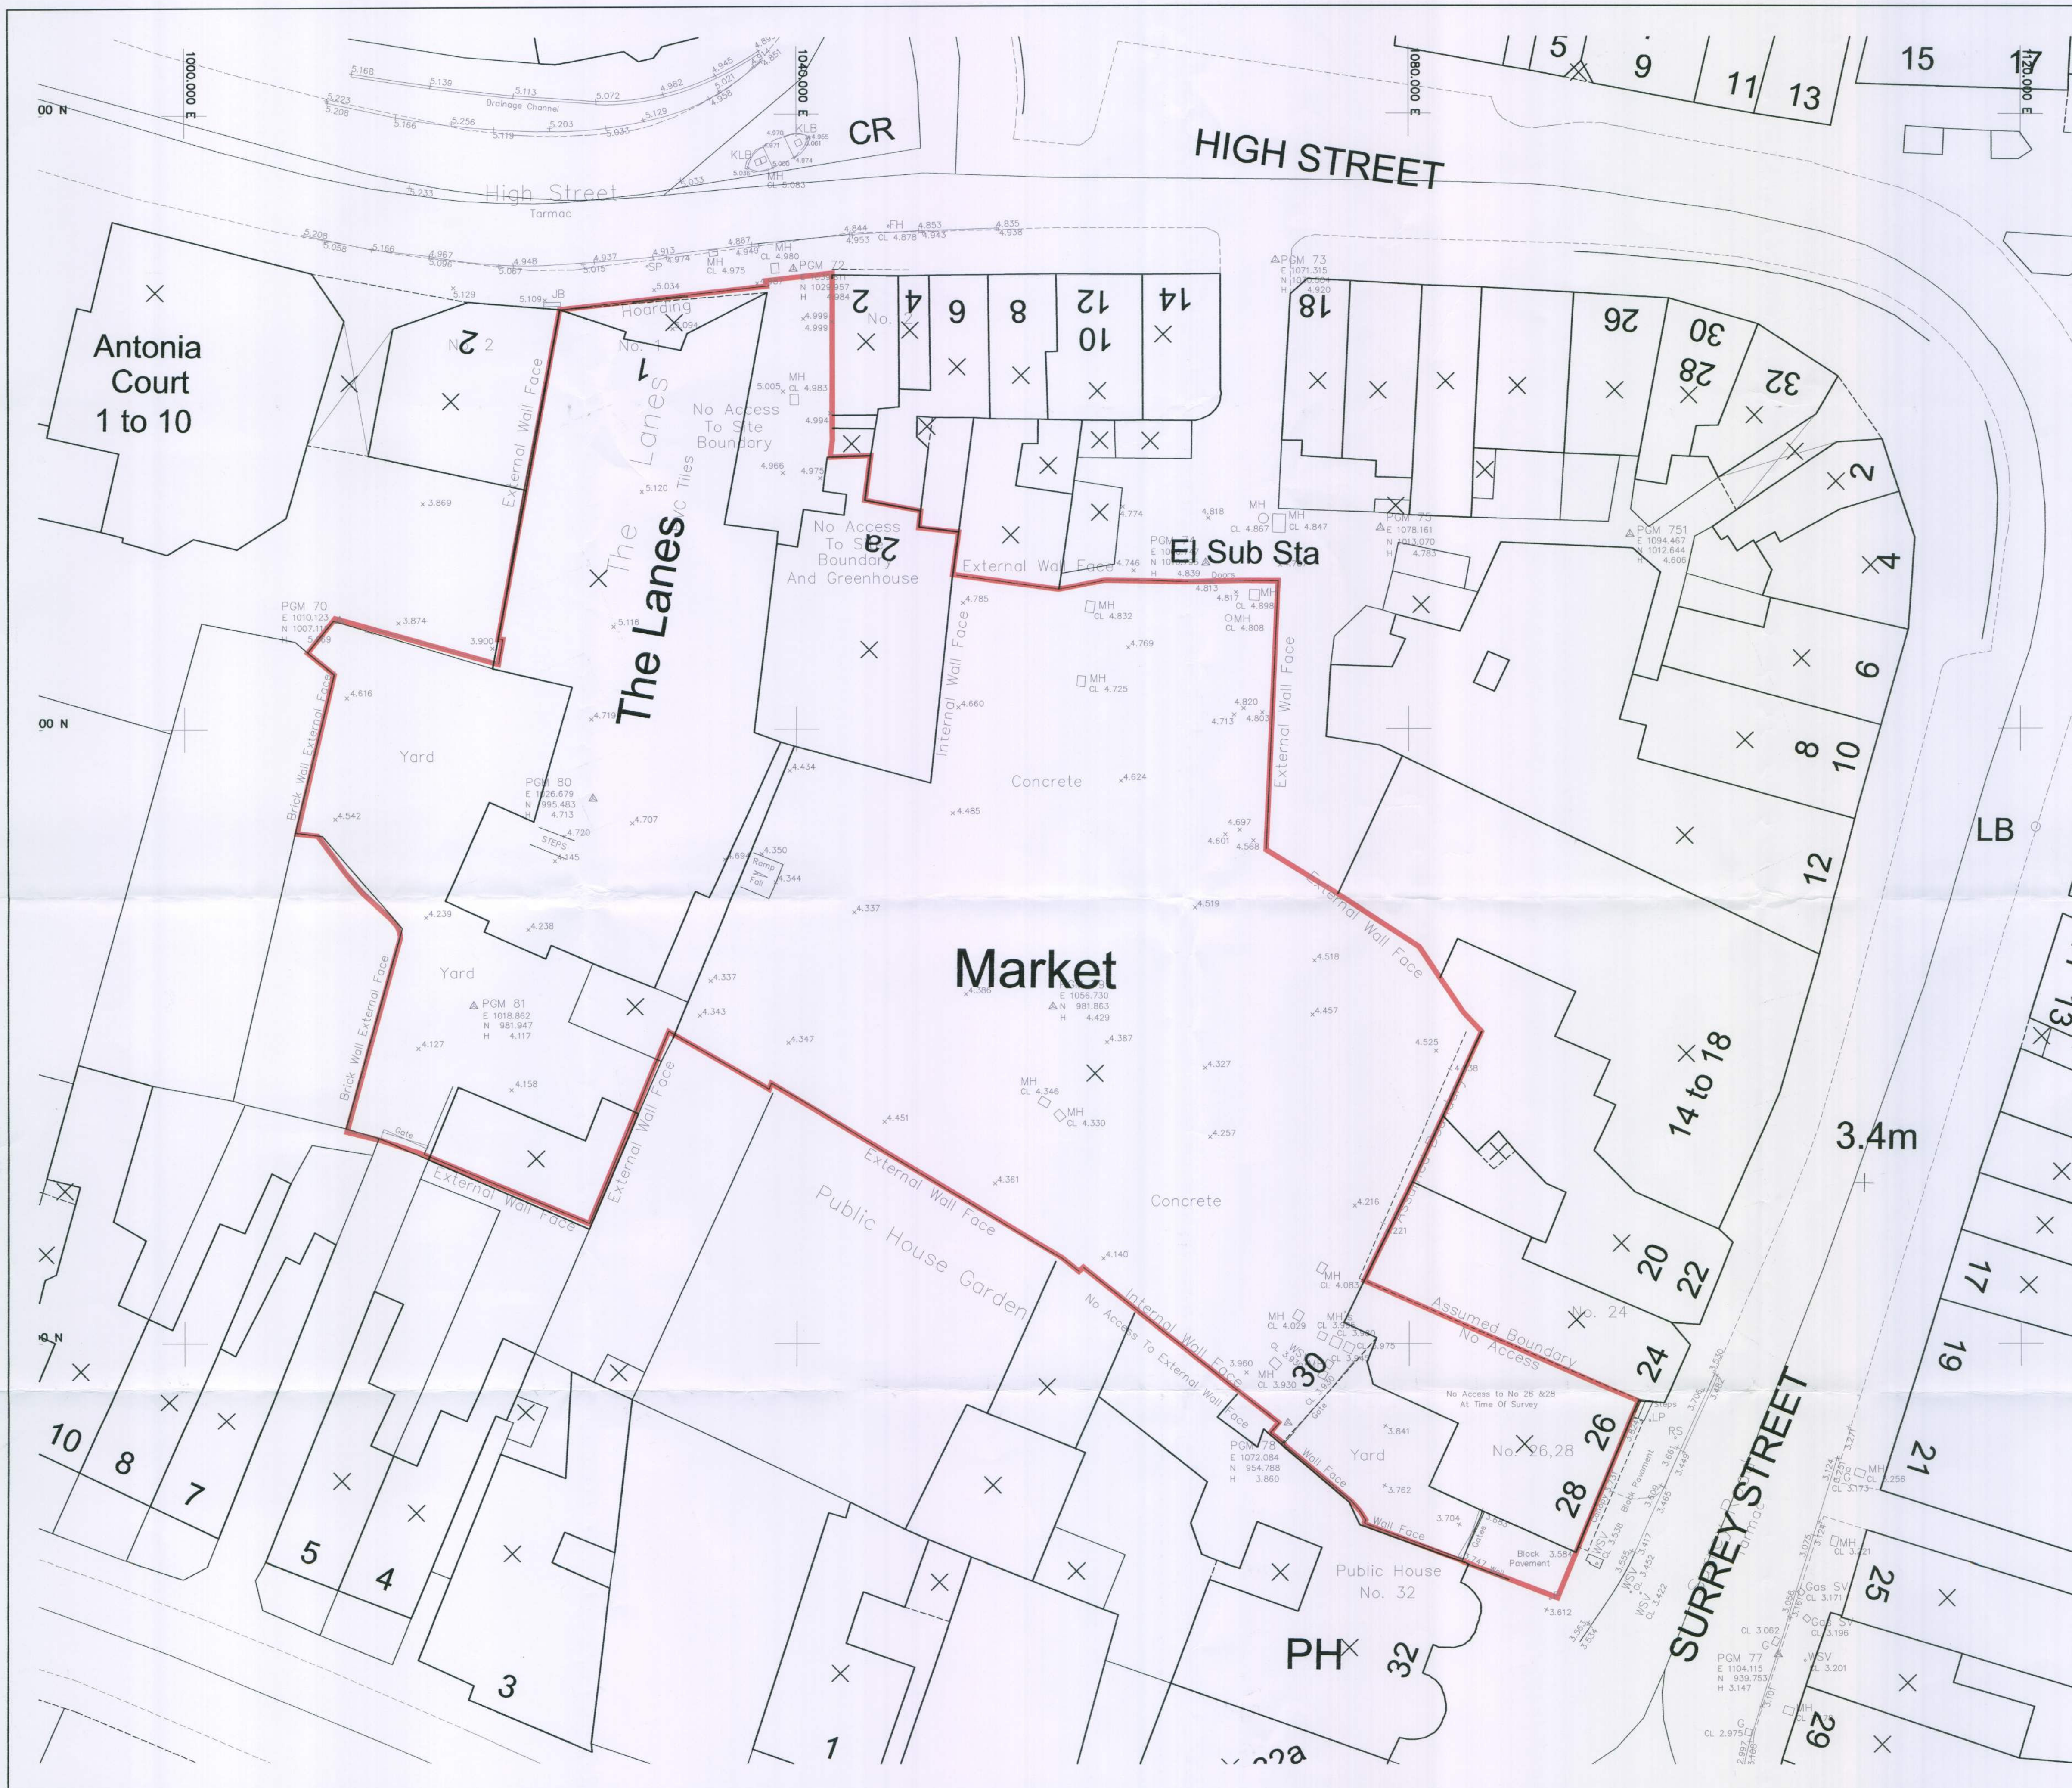

A 03.07.08 Renamed Formerly 217-2000
Changed Title Block to Hyde-Martlet

REV DATE NOTE

Project
LITTLEHAMPTON MARKET



6 Cobden Court
Wimborne Chase
Dorset, BH21 3JF
Tel. 0208-313-1023
Fax. 0208-313-1009
Email: info@abparchitectsandsurveyors.co.uk

Client

HYDE-MARTLET

Title

EXISTING SURVEY PLAN

Scale Date
1:200@A1 03.07.08

Drawn Drwg. No. Rev.
RJ A217-121 A

All dimensions to be checked on site. Any discrepancy between the drawing and other information is to be referred to the Partnership. This drawing is copyright.