


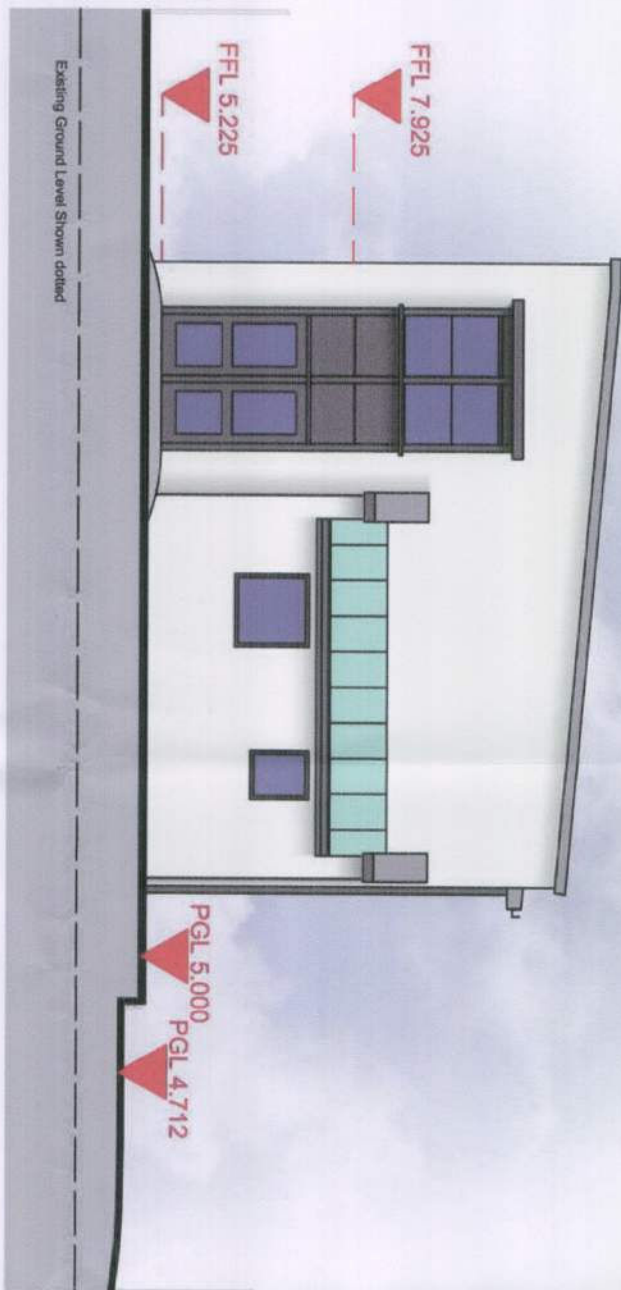


ELEVATION CA

ELEVATION CC



ELEVATION CB

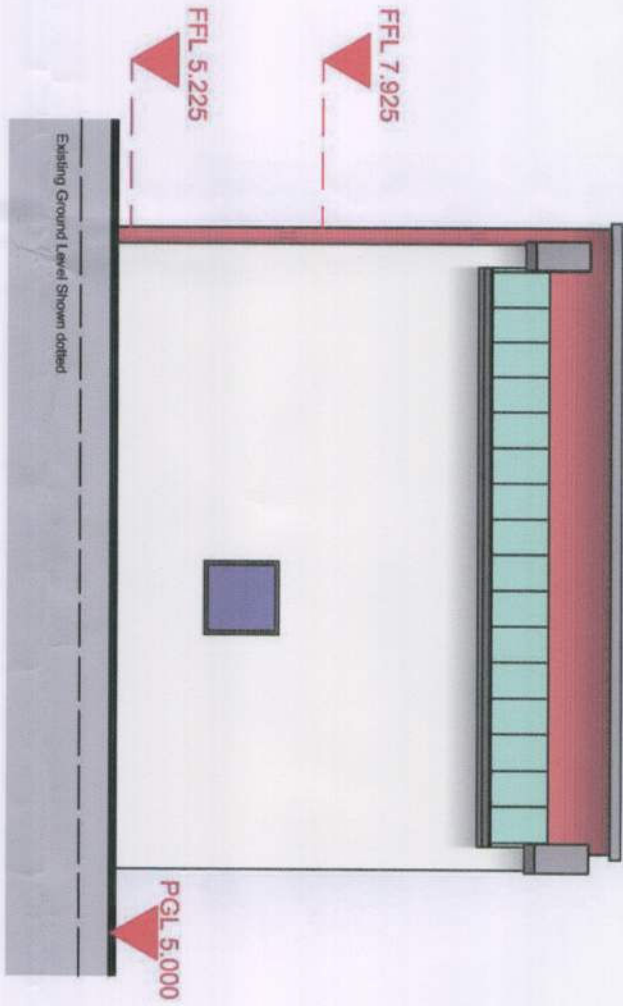

ELEVATION CD

Schedule of Materials	
Windows and Doors to be grey powder coated Aluminium	
Render - Akersmith-Johnson company Ltd	
K. David Building	
Brickwork - Baginbun Bricks Ltd	
Masonry Reinforce	
Metal standing seam roofing system	
Kelap standing seam roofing system, colour RAL 6027	
Glasz systems - Kewer Ltd	
Polyester powder coat, colour RAL 6027-7016	
Cappings to be grey powder coated aluminium to match Doors, Windows and Cladding	



BLOCK C DESIGN AMENDED
NEW 2 BED HOUSES
NEW DISABLED ACCESS HOUSE
FLOOR LEVELS, ELEVATION
PLAN AND SCHEDULE OF
MATERIALS ADDED

REV DATE NOTE

Project

LITTLEHAMPTON MARKET

abp
architects and surveyors
6 Collier Court
Winchester SO2 9JF
Email info@abpsurveyors.co.uk
Tel. 0208-313-1029
Fax. 0208-313-1030

Client

HYDE-MARTLET

Title

PROPOSED ELEVATIONS
BLOCK C

Scale Date
1:100@A1 15.07.08

Drawn Date
RJ A217-117 B Rev.

All dimensions to be checked on site. Any discrepancy between the drawing and other information is to be referred to the firmwork. This drawing is copyright.