


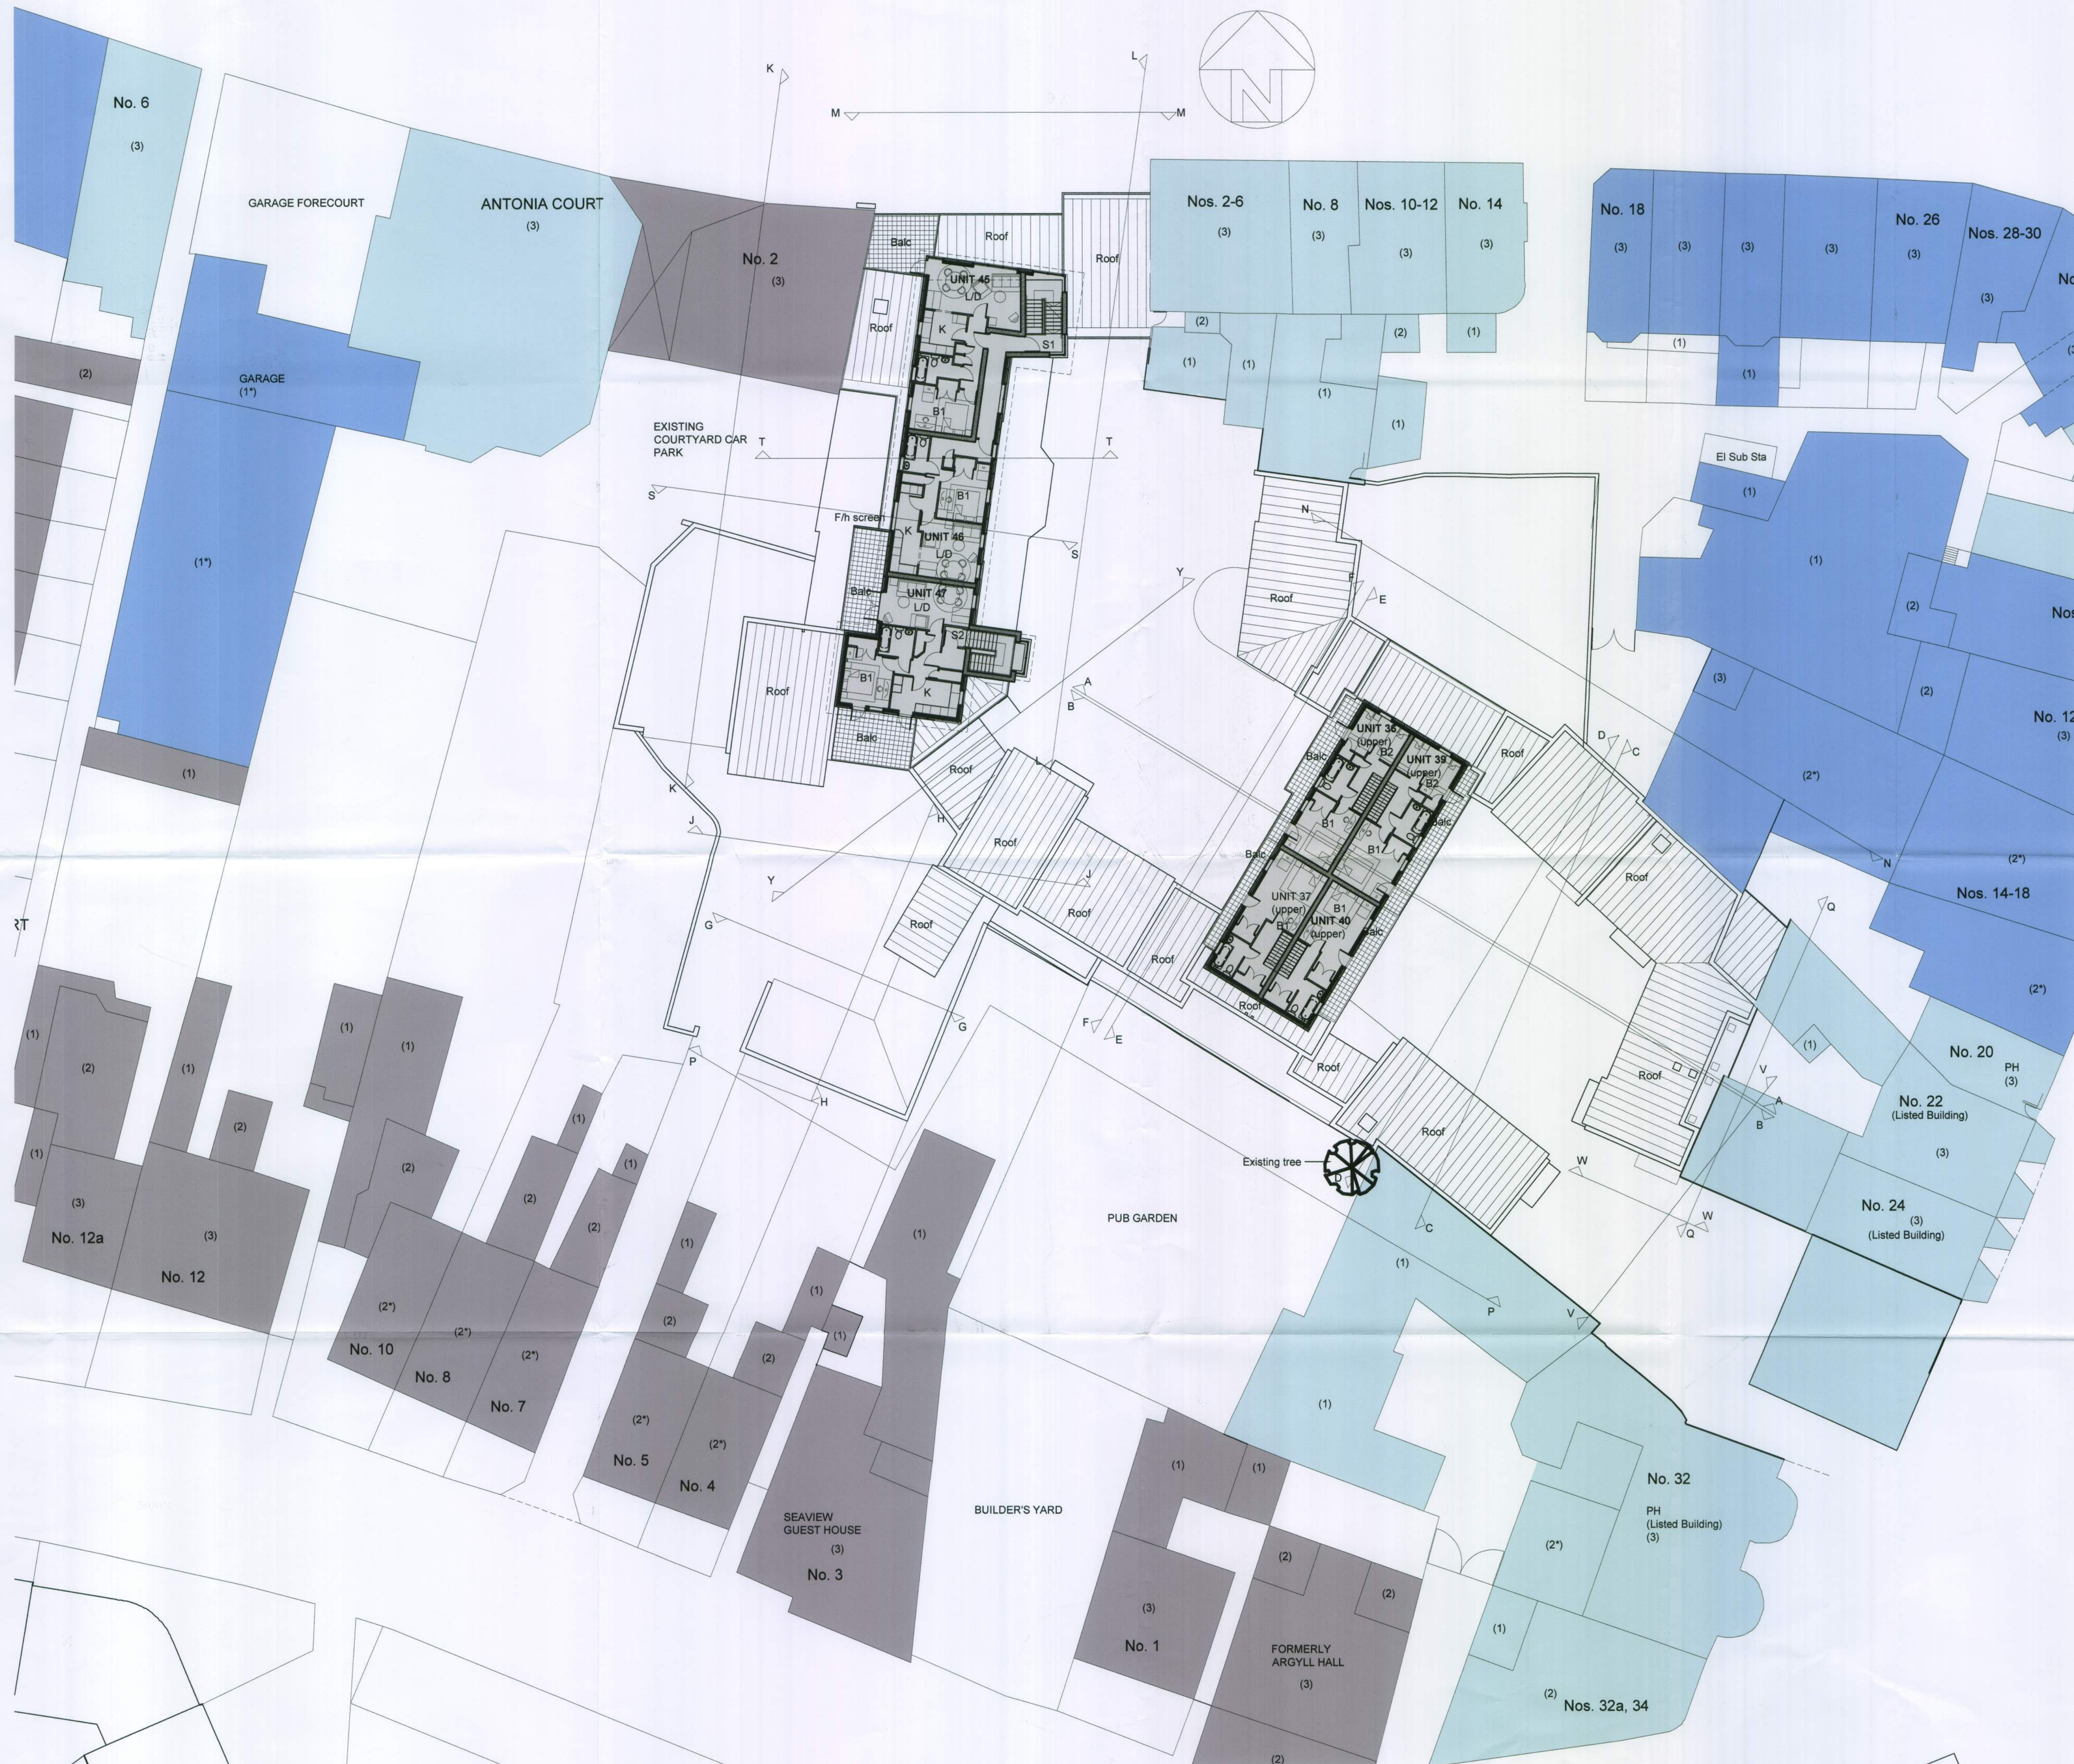

SCHEDULE OF RESIDENTIAL ACCOMMODATION:

UNIT 36 **35.9M²** (+ 37.4 Lower floor = 73.3 total)
 UNIT 37 **32.7 M²** (+ 48.1 Lower floor = 80.8 total)
 UNIT 39 **38.5 M²** (+ 39.6 Lower floor = 78.1 total)
 UNIT 40 **29.9 M²** (+ 48.1 Lower floor = 78.0 total)
 UNIT 45 **53.5 M²**
 UNIT 46 **51.3 M²**
 UNIT 47 **52.5 M²**

TOTAL RESIDENTIAL: **254.3 M²**



PRELIMINARY

P07 22/03/05 SECTION LINE Y-Y
 ADDED
 P06 03/12/04 SCHEDULE OF ACCOMM-
 ODATION ADDED, DETAIL FOR PLANNING.
 P05 19/11/04 PLANNING COMMENTS INC.
 P04 07/10/04 PLANNING RESUBMISSION.
 P03 18/06/04 LAYOUTS TO 37, 40 &
 46 AMENDED. STAIR No.s AND SECTIONS
 T-T, V-V AND W-W ADDED.
 P02 07/04/04 APRIL 04 PLANNING ISSUE
 P01 16/03/04 PRELIMINARY ISSUE

REV	DATE	NOTE

Job

**LITTLEHAMPTON MARKET
 REDEVELOPMENT**



6 Cobden Court
 Wimpole Close
 Bromley Kent BR2 9JF
 Email: info@ahparchitectsandsurveyors.co.uk
 Tel: 0208-313-1023
 Fax: 0208-313-1009

Client

**SOUTHERN HOUSING
 GROUP**

Title

**PROPOSED THIRD
 FLOOR LAYOUT**

Scale
1:200

Date
22/03/05

Drawn
DJMcC

Drwg. No. **A045/123**
 Rev. **P07**

All dimensions to be checked on site. Any discrepancy between the drawing and other information is to be referred to the Partnership. This drawing is copyright.