



ARUN DISTRICT COUNCIL	
No	LU 517/04
SUBSTITUTION	
RECEIVED	17-07-08

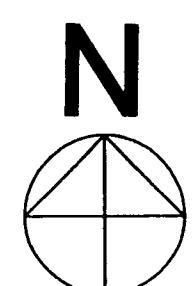

A 03.07.08 Renamed Formerly 217-2000
Changed Title Block to Hyde-Martlet

REV DATE NOTE
Project
LITTLEHAMPTON MARKET

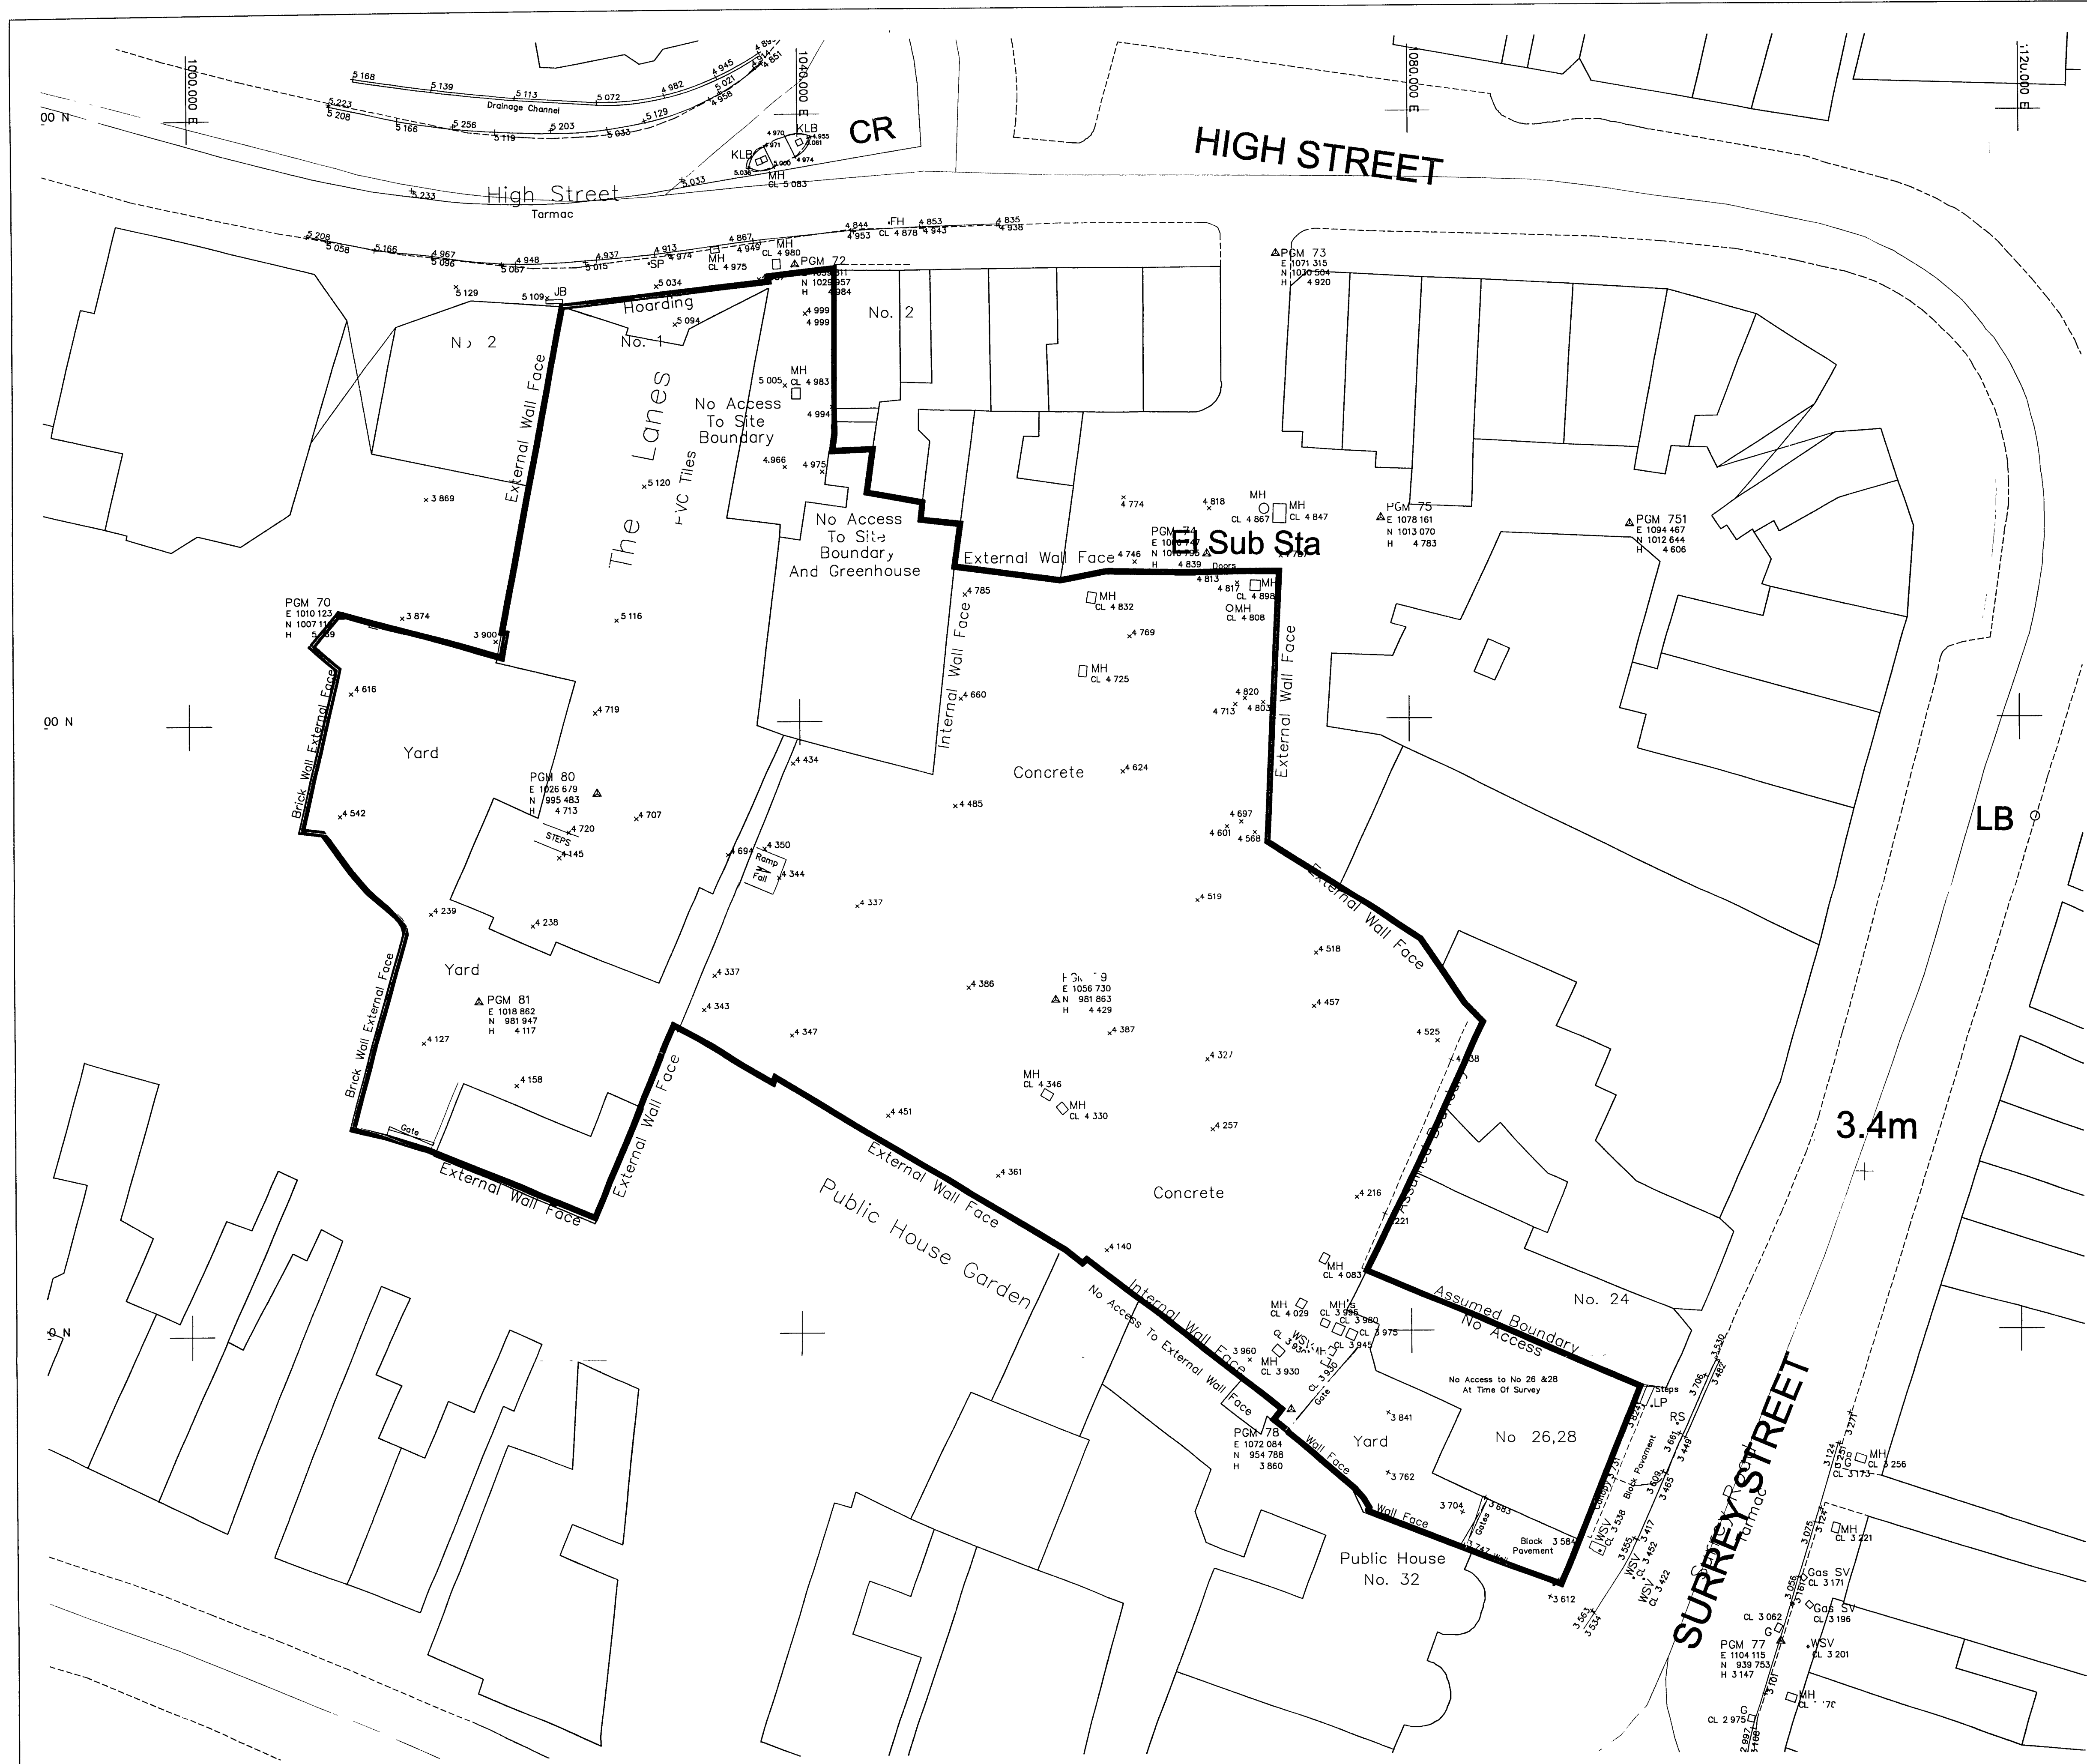

6 Cobden Court
Wymondley Chase
Bromley Kent, BR9 6JF
Email: info@abpsurveyors.co.uk
Tel: 0208-915-1023
Fax: 0203-915-1000

Client
HYDE-MARTLET

Title
EXISTING SURVEY PLAN

Scale 1:200@A1	Date 03.07.08
Drawn RJ	Drwg. No. A217-121
	Rev. A

All dimensions to be checked on site. Any discrepancy between the drawing and other information is to be referred to the Partnership. This drawing is copyright.