

24/52/12

© John Pardey Architects

- Used figured dimensions only.
- All dimensions to be checked on site.
- All drawings to be read in conjunction with engineer's drawings. Any discrepancies between consultants drawings to be reported to the Architect before any work commences.
- The Contractor's attention is drawn to the Health & Safety matters identified in the Health & Safety plan and on drawings as being potentially hazardous.
- These items should not be considered as a full and final list.
- The Work Package Contractor's normal Health & Safety obligations still apply when undertaking constructional operations both on and off site.

cad file:
Key

PROPOSED PONTOON
WITH INDIVIDUAL LADDER
ACCESS FROM PROJECTING
BALCONIES
ACCESS LADDER


LOW WATER MARK

RIVER ROAD

SHARED ENTRANCE DECK

20000

rev	date	initials	description
drawing: SITE PLAN			
project: 47 RIVER ROAD, LITTLEHAMPTON			
drawing no: 0619-180		revision:	
status: PLANNING			
scale @ A1: 1:100		date: MAR 2012	

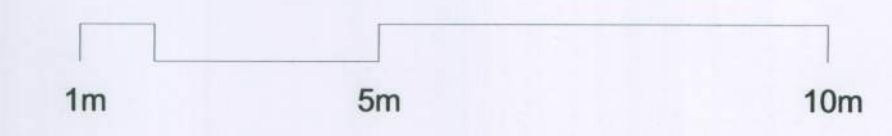

Application Site Boundary (Red)
Land also owned by
the Applicant (Blue)



jpa
john pardey architects
Beck Farm Studio St Leonards Road
East End Lyngton Hampshire SO41 5SR
www.johnpardeyarchitects.com 01590 626465