
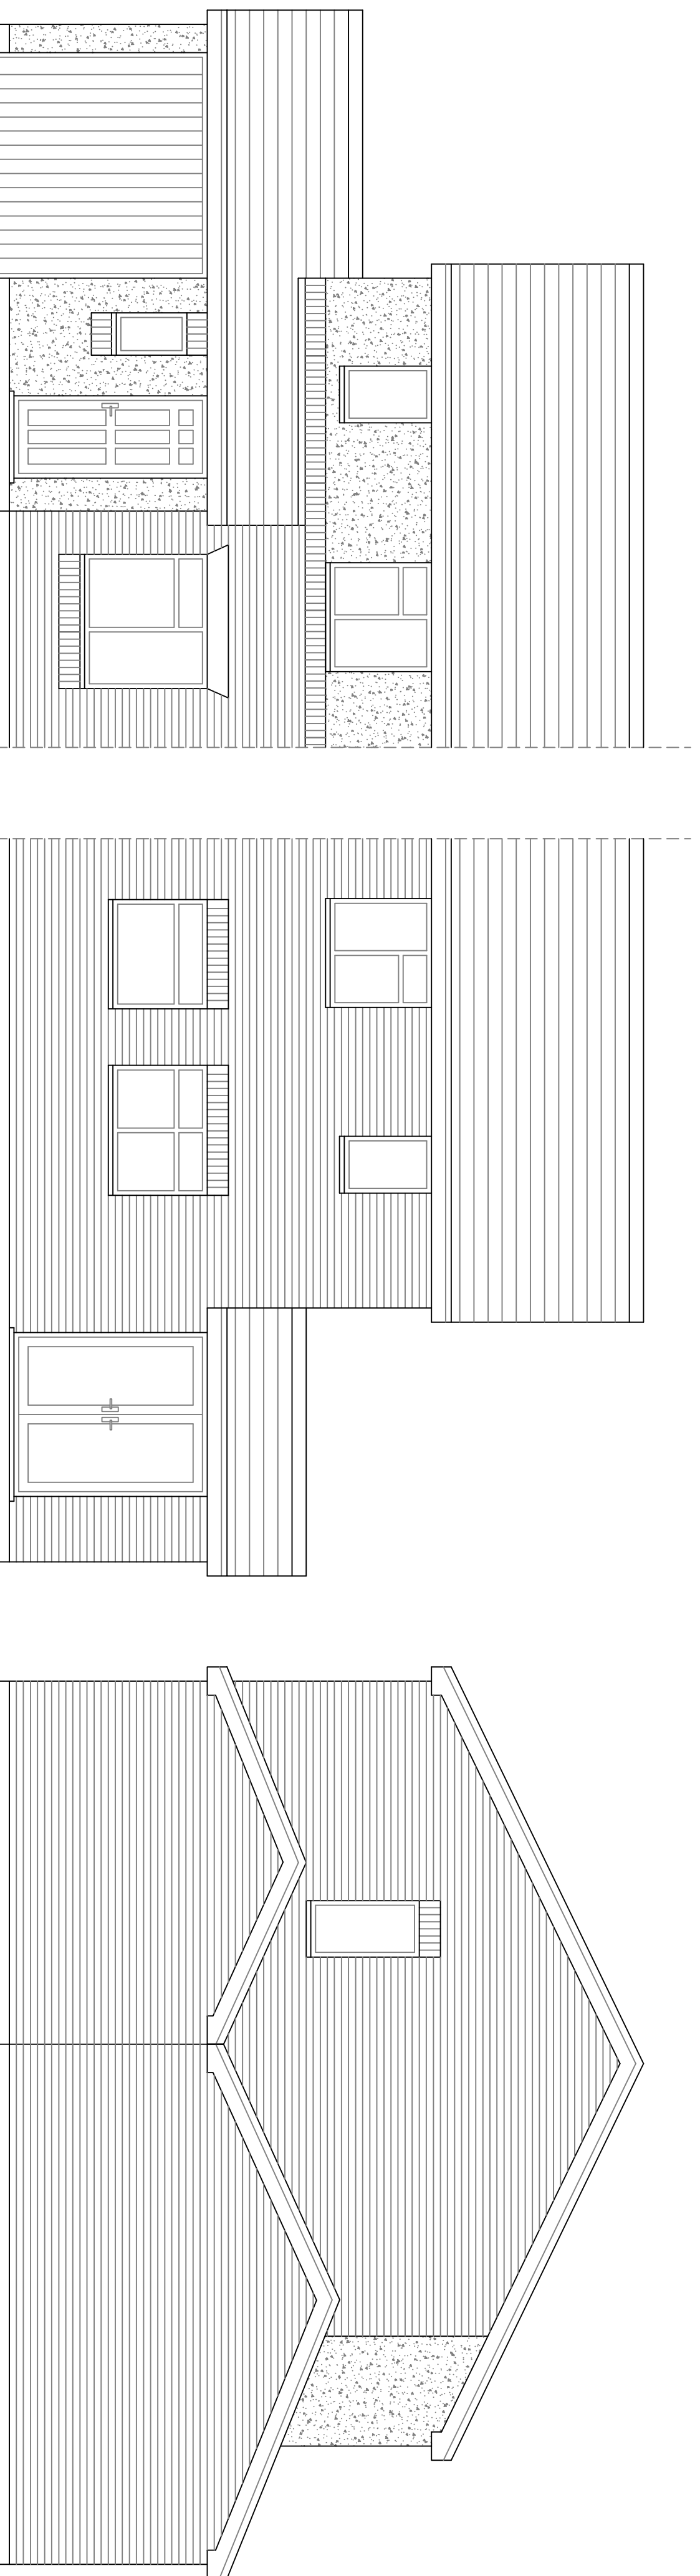


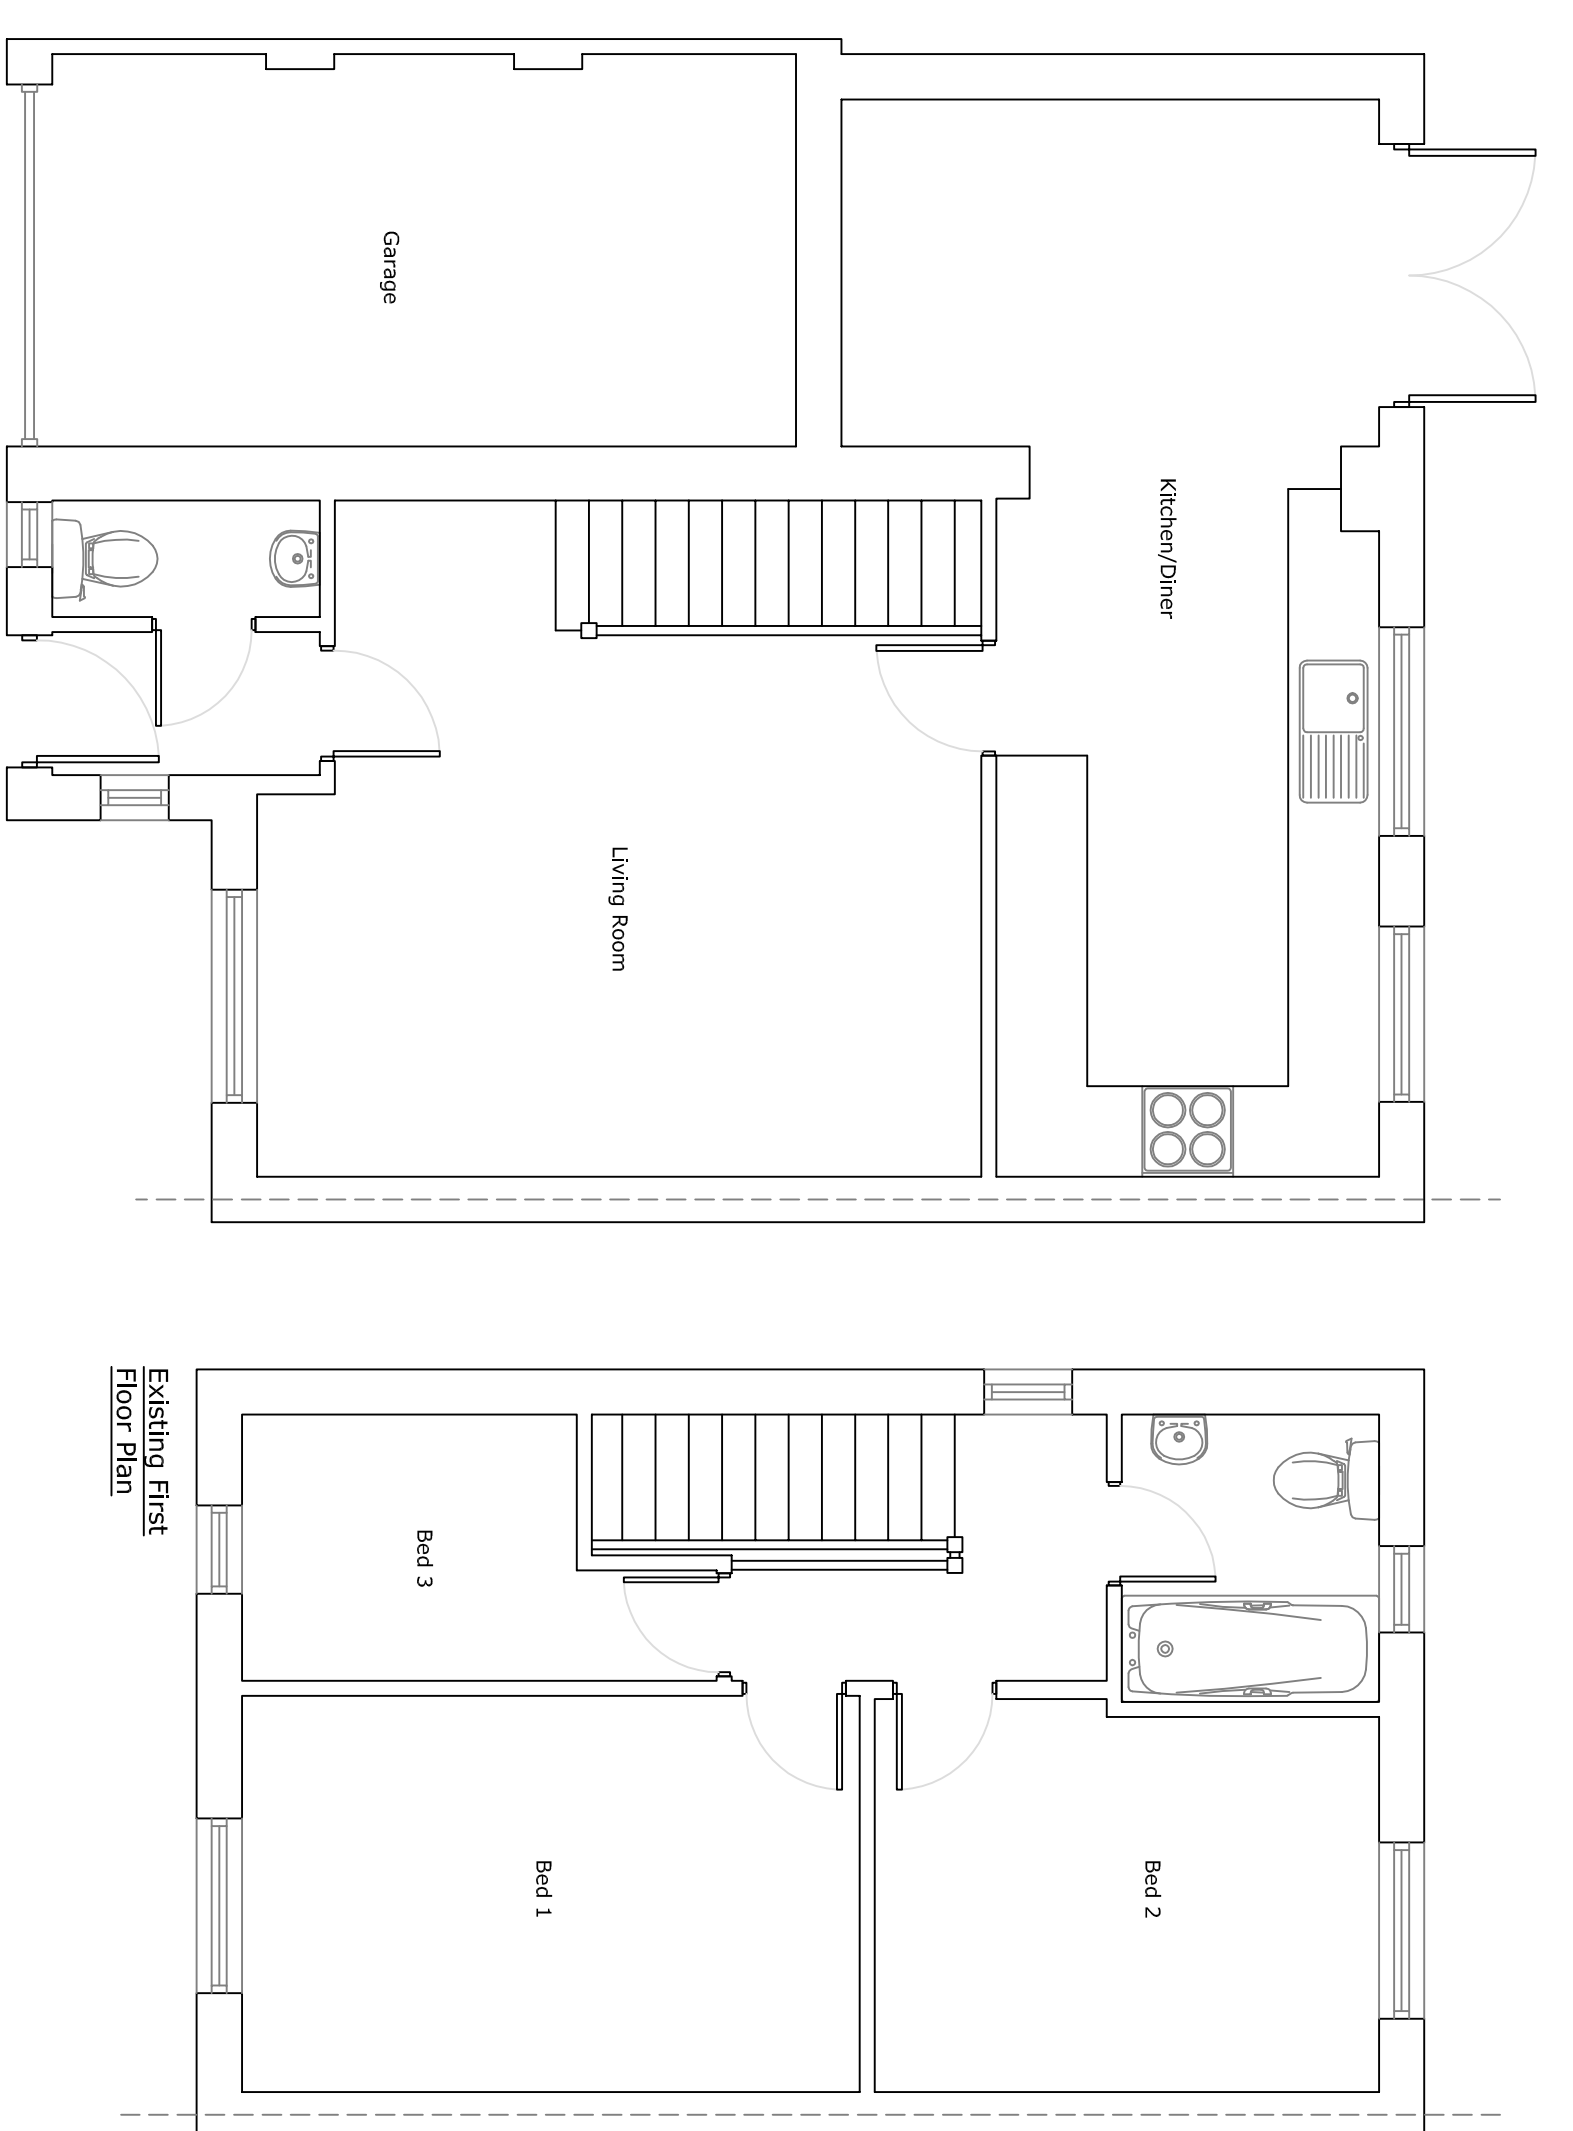

Itemref	Quantity	Title/Name, designation, material, dimension etc	Article No./Reference
Designed by	Checked by	Approved by - date	Date
5 Camilia Close		Proposed Extension	1:50
01		Edition	Sheet