
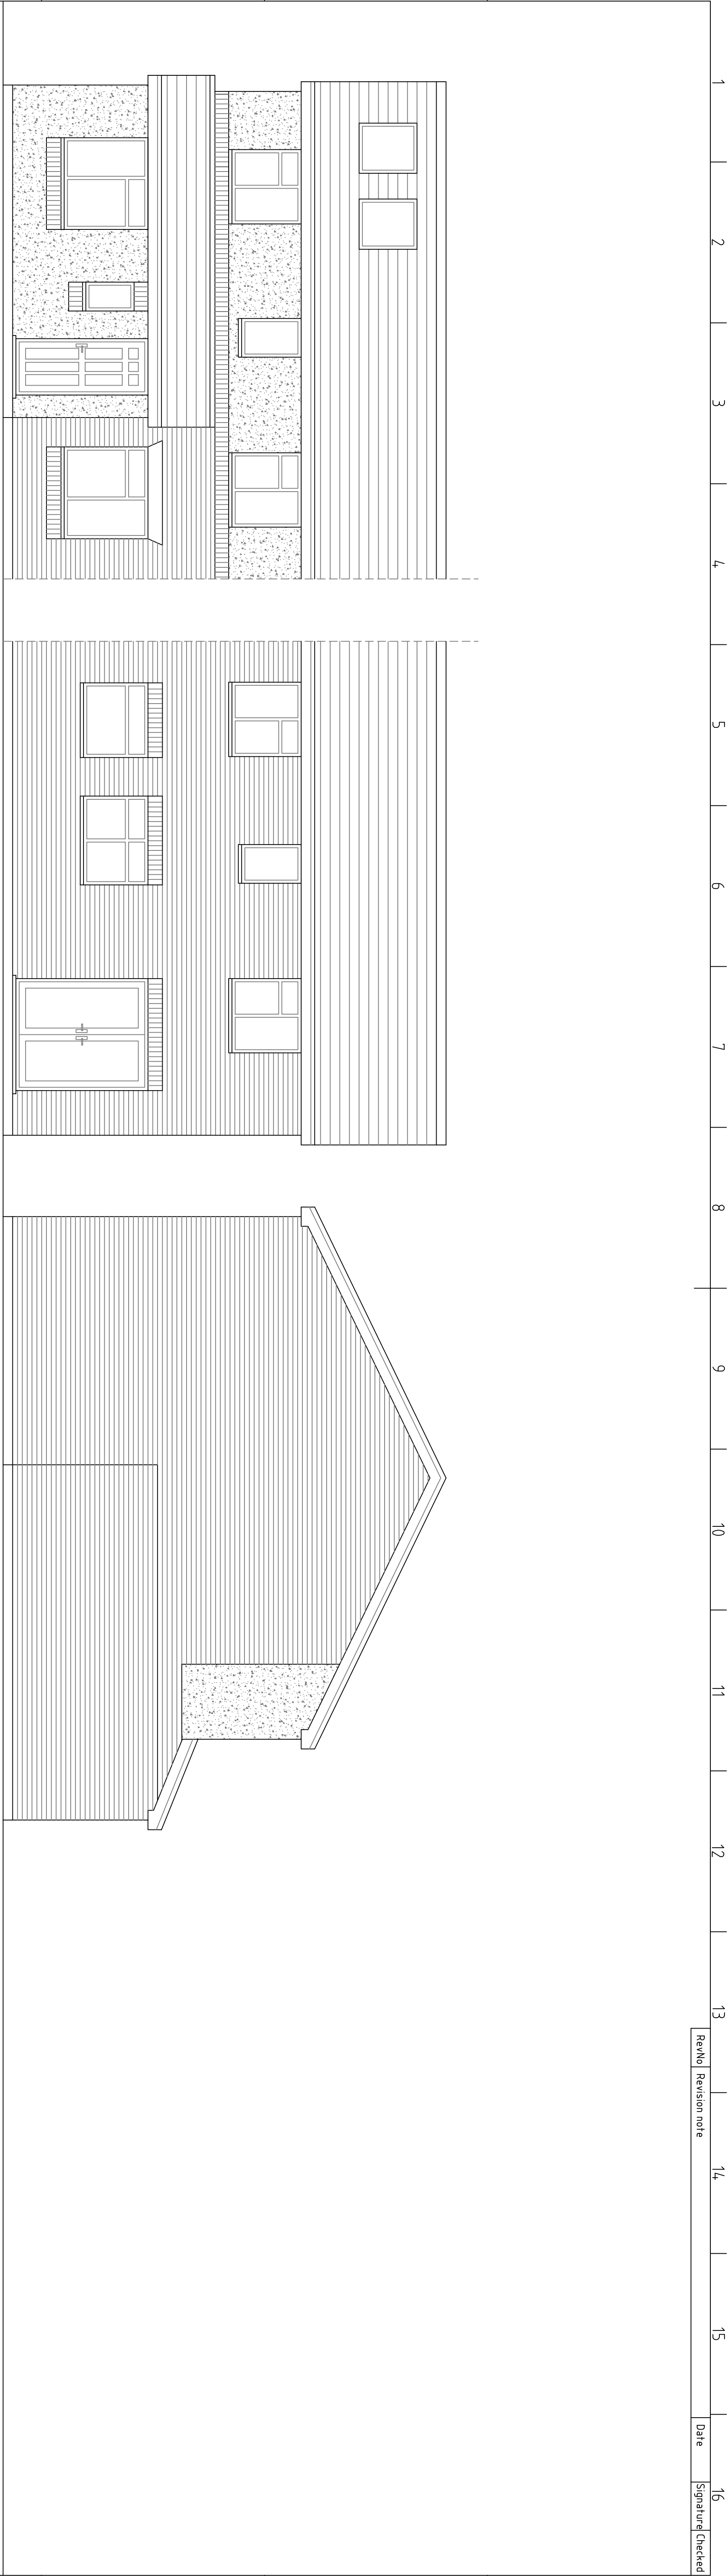


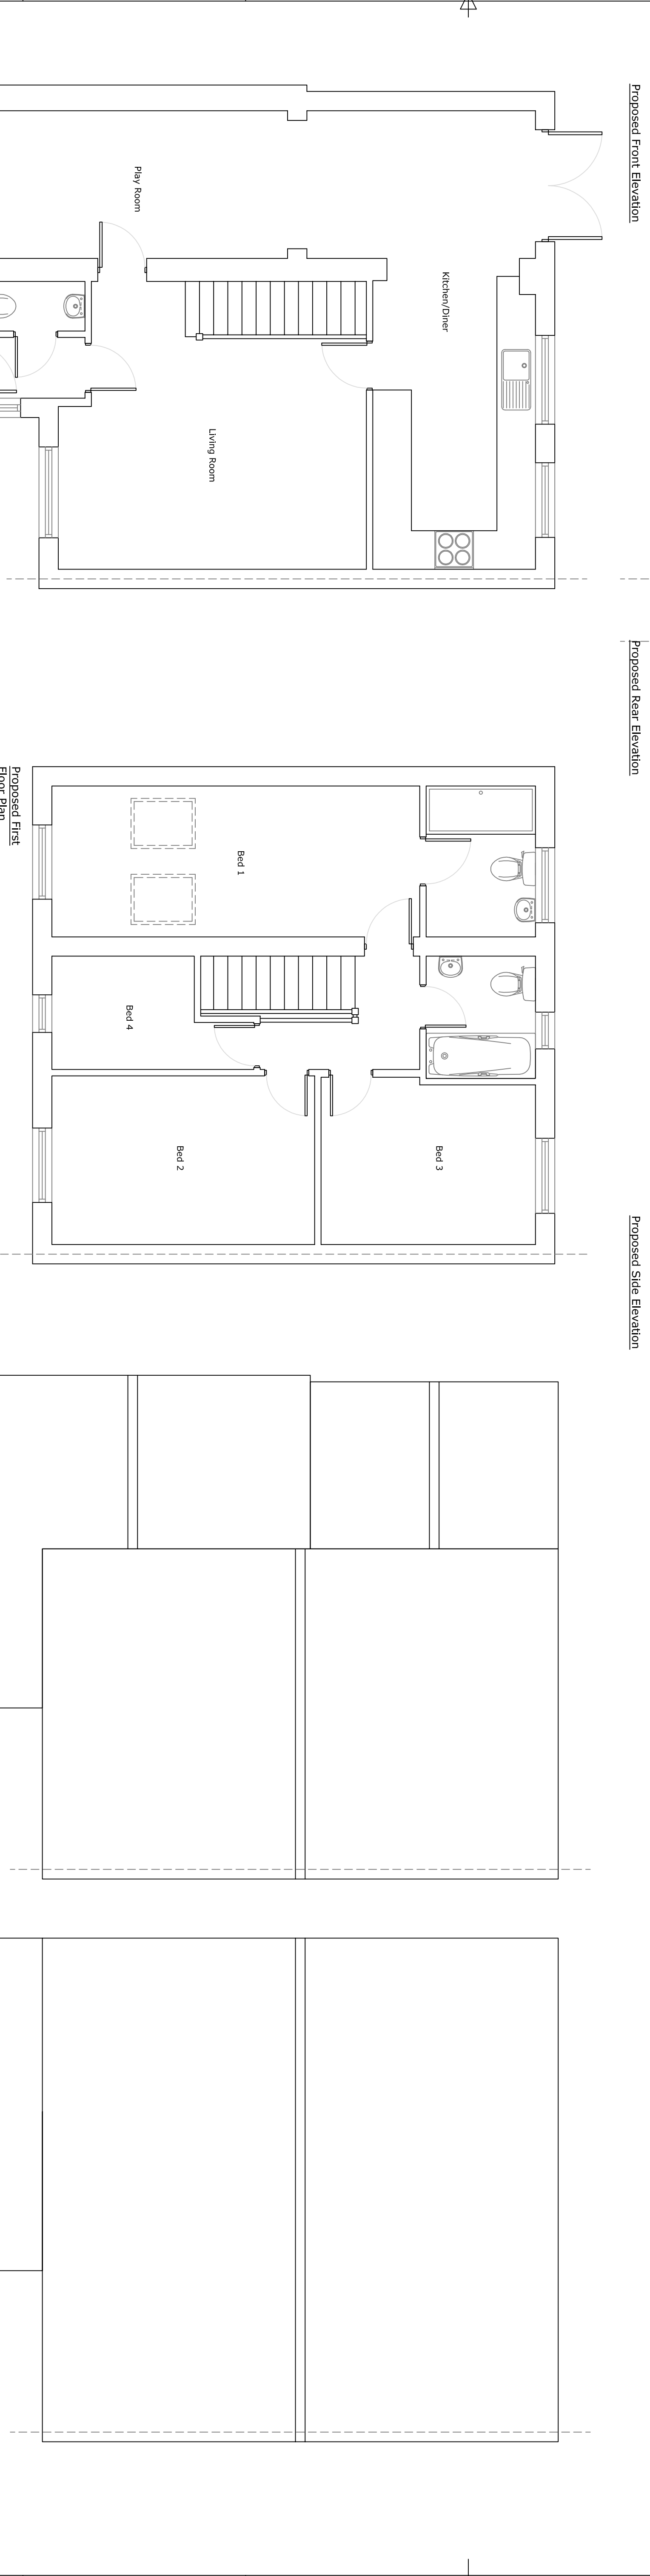

5 Camilia Close				Proposed Extension	
Itemref	Quantity	Title/Name, designation, material, dimension etc	Article No./Reference		
Designed by	Checked by	Approved by - date	Filename	Date	Scale
				December 2016	1:50
				02	Sheet