



1 Rose Place, BN17 6WN

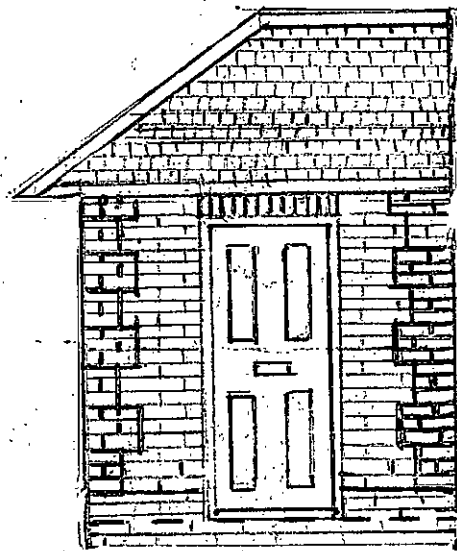

Proposed Side Elevation Scale 1:50 SOUTH WEST

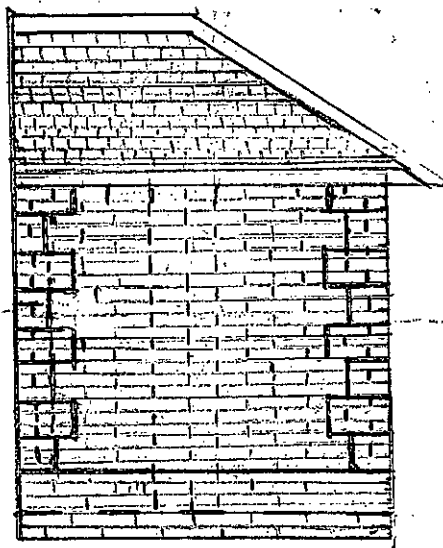

Proposed Side Elevation Scale 1:50 NORTH
EAST