




150 x 10 thk x 150
BASEPLATE DRILLED FOR
4 No. M12 CHEMICAL FIXINGS

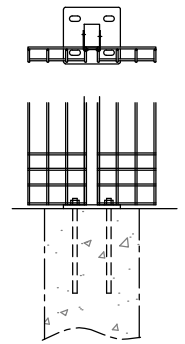



BASEPLATED POSTS
(OPTIONAL)

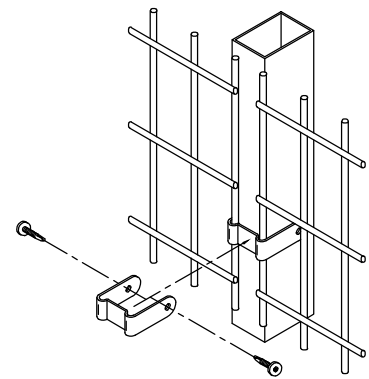

FIXING BRACKET
DETAIL

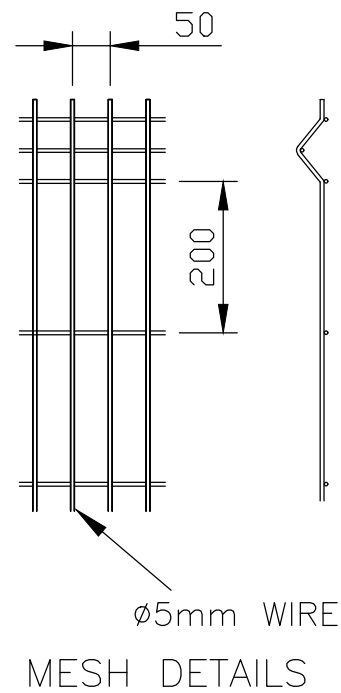

MESH DETAILS

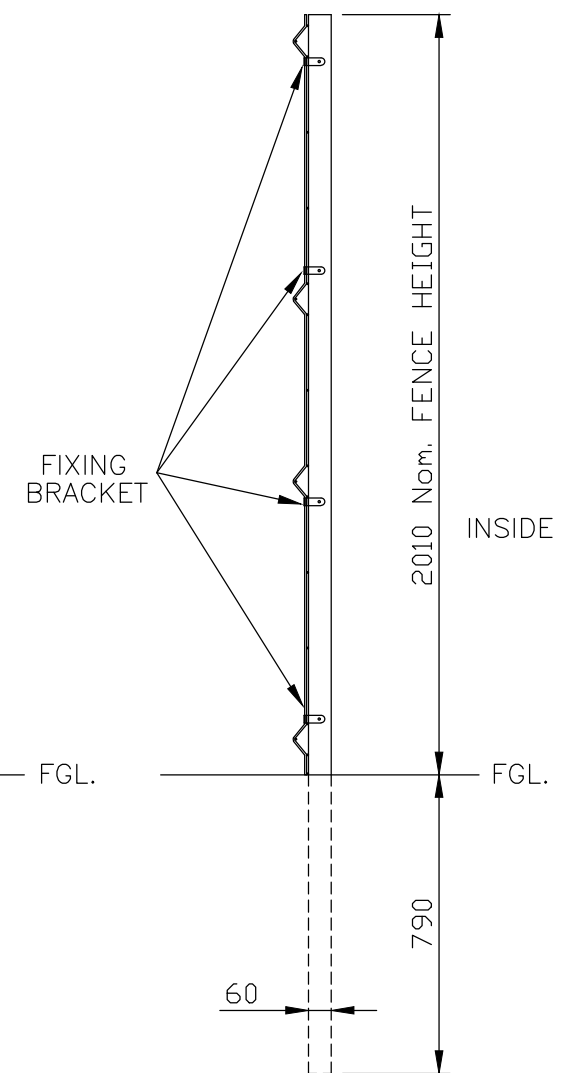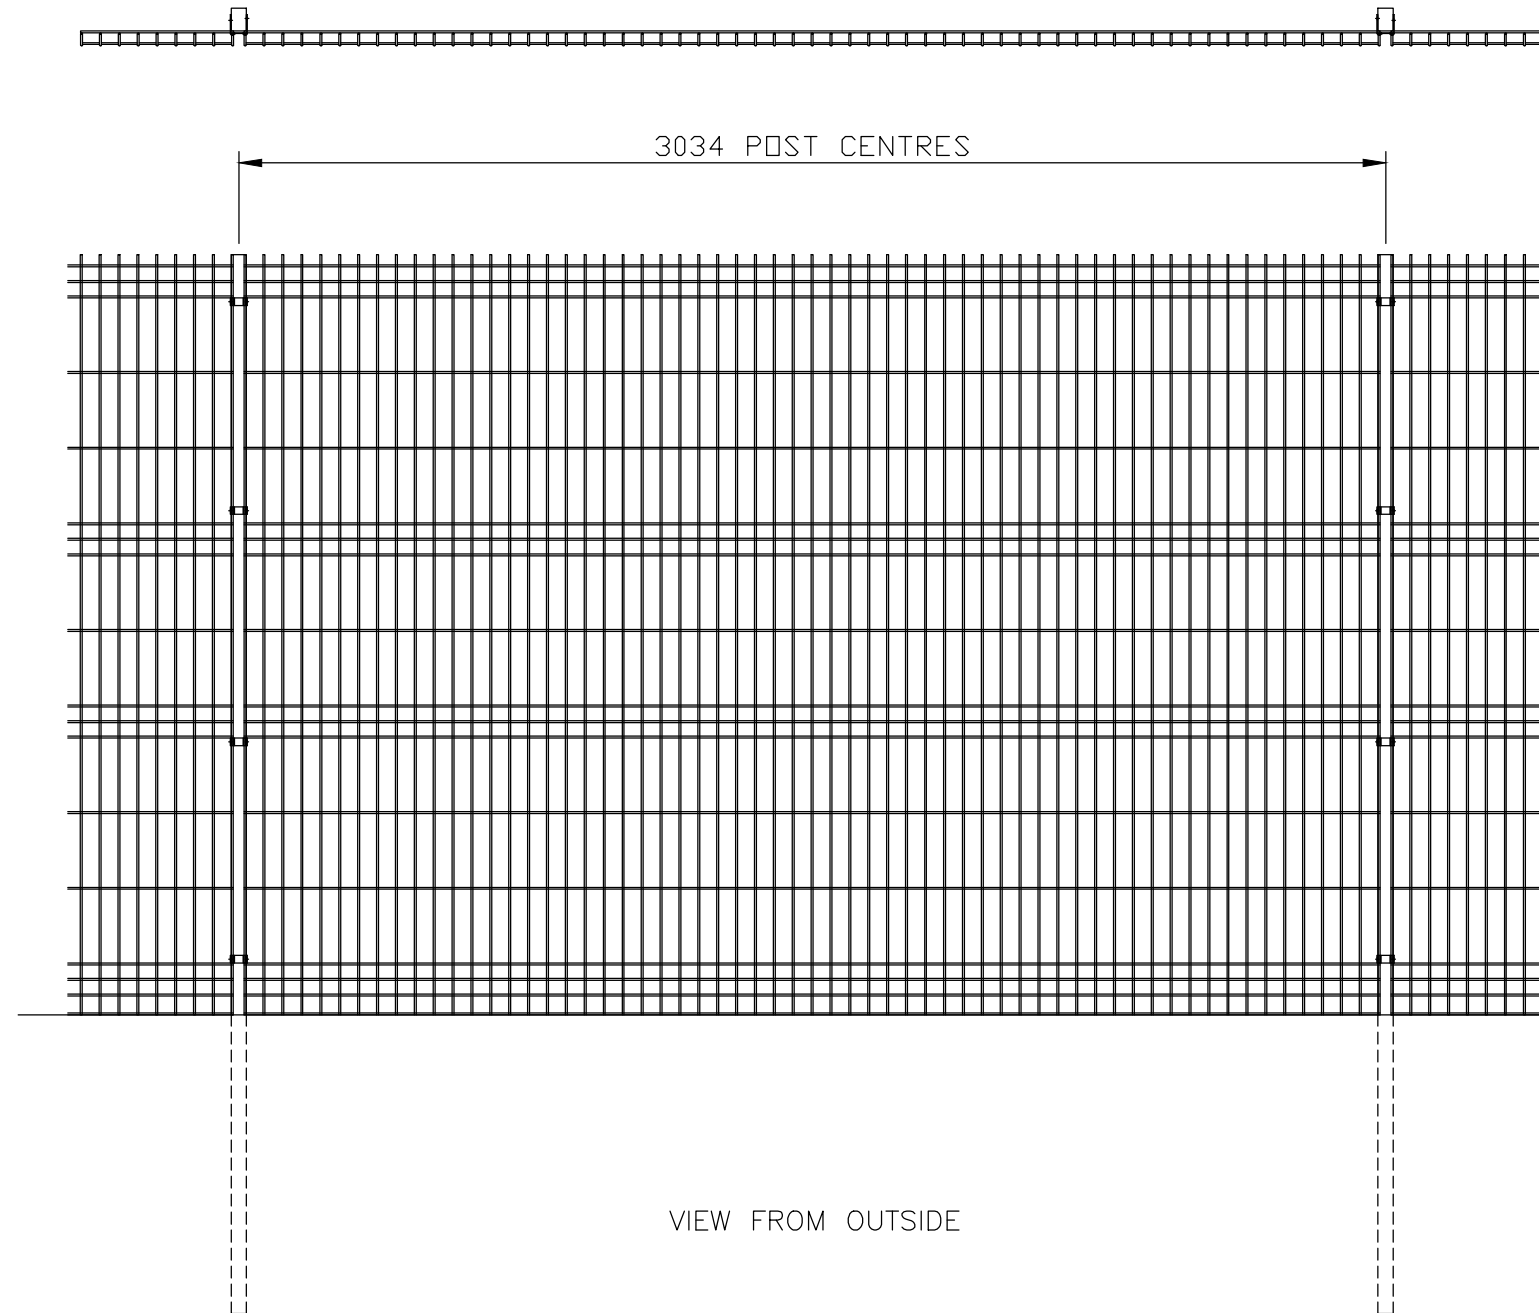

NOTES.

ALL DIMENSIONS ARE IN mm (UNO)
GAPS UNDER GATES ARE
NOMINAL DUE TO GROUND LEVELS.

MATERIALS.

POST: 60 x 40 RHS (TYPICAL)
(POSTS ASSESSED TO SITE LOCATION)

FINISH.

GALVANISED TO BS EN ISO 1461
POWDER COATED: IF REQUESTED

**Jacksons
Fencing**

Stowting Common, Near Ashford,
Kent. TN25 6BN
Telephone: 01233 750393
Fax: 01233 750403
www.jacksons-fencing.co.uk

This Drawing Is The Property Of H.S. Jackson & Son (Fencing) Ltd, And May
Not Be Copied Or Reproduced In Any Way Without Prior Written Permission.

DO NOT SCALE – IF IN DOUBT ASK

- 7 19/02/2020 NEW BORDER + NOTES UPDATED
- 6 25/06/2018 BASEPLATE OPTION
- 5 07/02/15 1 No. Extra Clip added
- 4 25/02/11 50mm Wire Centres
- 3 04/01/10 Panels Corrected

Drawn S.leeper		TITLE SALES DRAWING 2m HIGH EUROGUARD REGULAR FENCE	
Date 15/06/2006			
Checked Chris J		CUSTOMER ACK No.	Drawing No. J6/01058 Sheet 3
Size A3	Scale 1:20 U.O.S		