

Only figured dimensions are to be used. All dimensions to be checked on site.

Please note: Refer to 'type' of drawing below: planning drawings should only be treated as such.

Notes



01. Alegro 9.8kW black electric shower (Bathstore)



02. Euro trio 500mm basin (Bathstore)



03. Metro cutie mini basin mixer (Bathstore)



04. Euro trio back to wall 480mm 3/6L flush wc (Bathstore)



05. Dalsouple black DalTex flooring



06. White subway tiling with black grout to bathroom and kitchen splash back



07. DalUni flooring to kitchen in Blanc Dakota (DalNaturerl - 90% natural ingredients)



08. Ikea Lagan worktop cut and sanded to suit (treated with behandla wood treatment oil)



09. Ikea bohömen inset sink 1 1/2 bowl



10. Hoppoint E320six 30cm Domino Electric Hob in Stainless Steel




11. Hoppoint SE861X 60cm Electric Single Oven in Stainless Steel



12. Ikea Alsylvk single lever kitchen mixer tap



13. Ikea Norbo (790mm x 590mm) wall-mounted drop-leaf table painted high gloss white

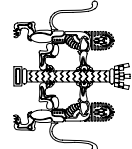

Liam Russell Architects

architecture and development

The studio, 2 Royal Leamington Spa, Leamington Spa, Warwick, CV32 3HT, UK
+44 (0)1927 551111
Liam Russell Architects Ltd registered in England and Wales 07388316

JOB		CHECKED	
FORMER COASTGUARD'S TOWER, LITTLEHAMPTON		LEA	
DRAWN		SC	
CLIENT		DATE	
MR. GODDARD		03.12	
		SCALE	
		N/A	
DRAWING		REVISION	
INTERNAL MATERIALS			
		NUMBER	
		0000-PA-021	

DO NOT SCALE FROM THIS DRAWING. THIS DRAWING IS COPYRIGHT ©