


Only figured dimensions are to be used. All dimensions to be checked on site.

Please note: Refer to 'type' of drawing below: planning drawings should only be treated as such.

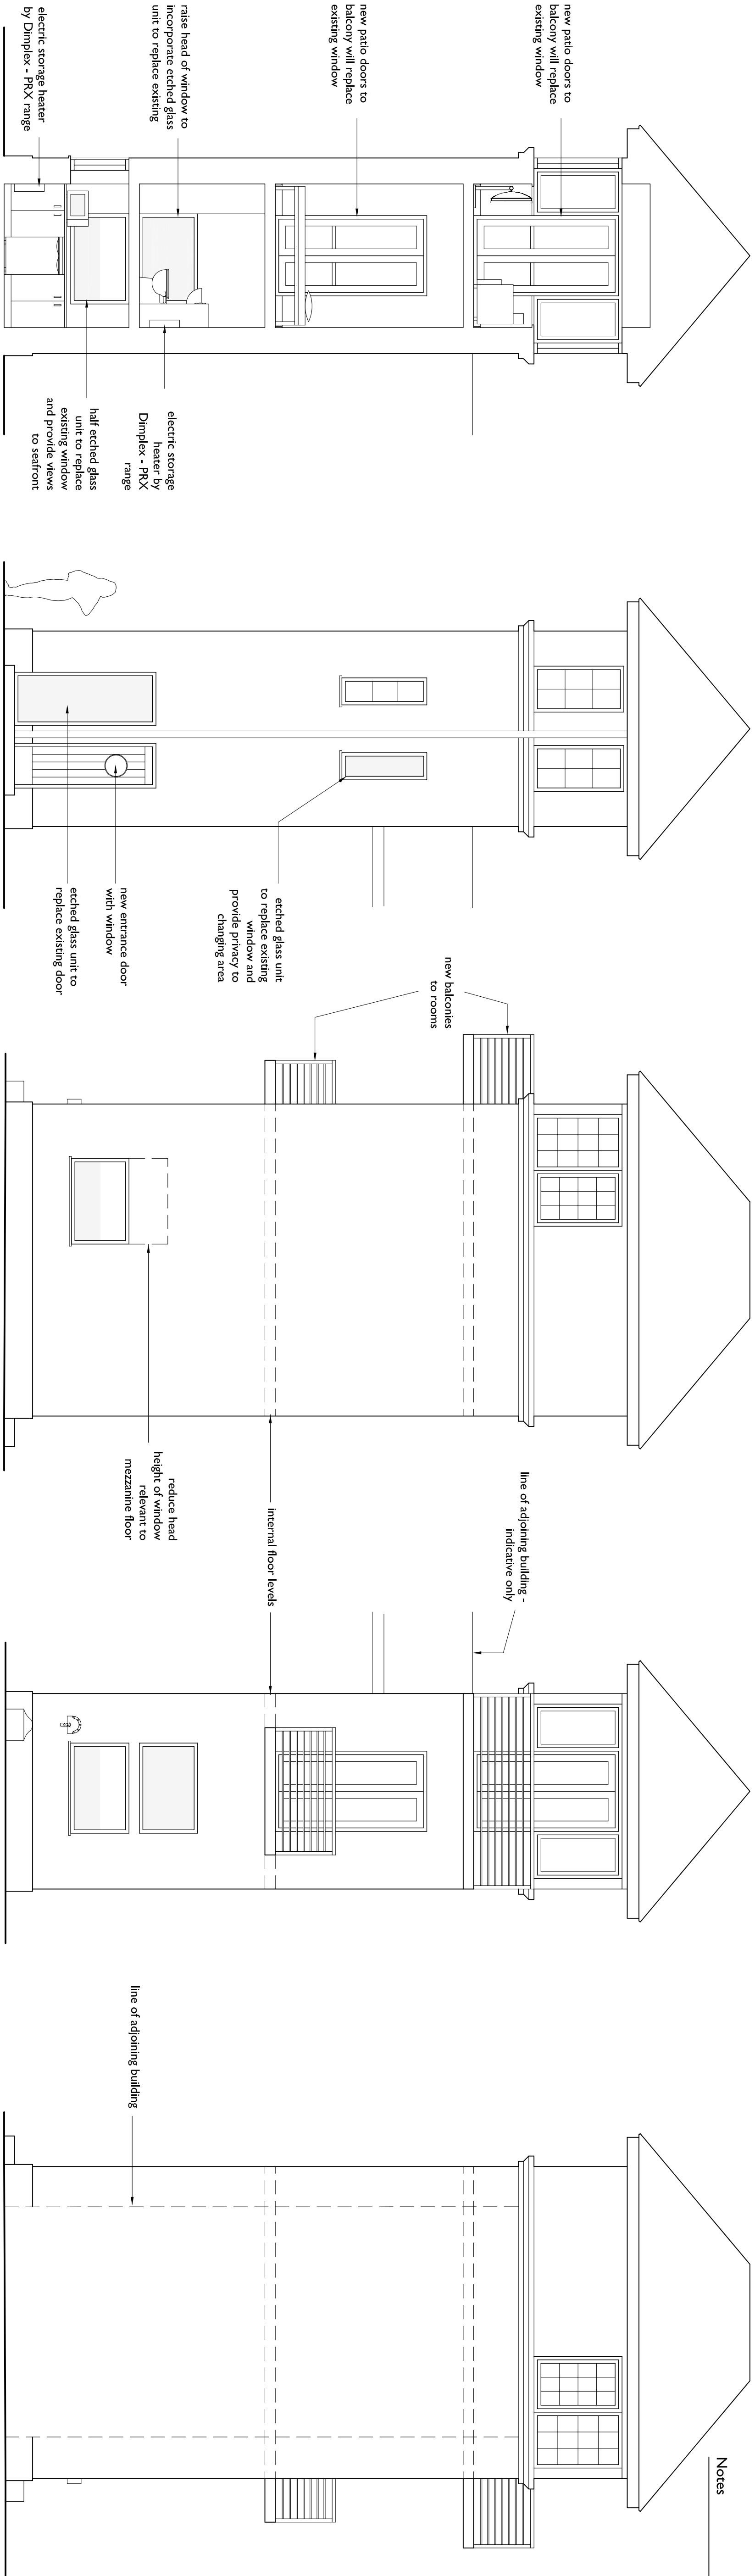


+SX Section A - A

+EL North Elevation

+EL East Elevation


+EL South Elevation

+EL West Elevation

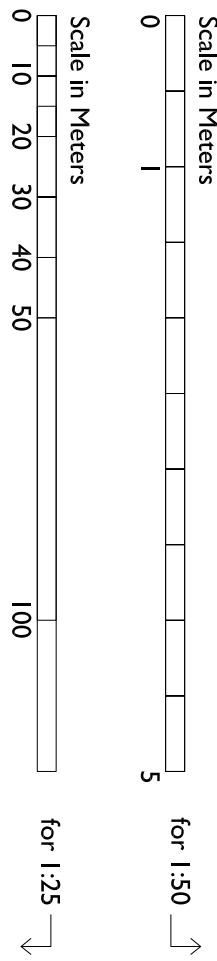


KEY:

- A: Kitchenette/Dining
- B: Bathroom
- C: Bedroom
- D: Dressing area
- E: Living room

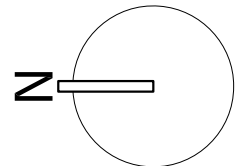

APPLICATION FOR DETAILED PLANNING CONSENT

REVISION

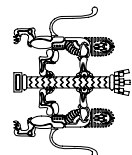

Liam Russell Architects

architecture and development

The studio, 2 Royal Leam Road, Leamington Spa, Warwickshire, CV32 3JY, UK
+44 (0)1926 483333
Liam Russell Architects Ltd registered in England and Wales 07388316

JOB
FORMER
COASTGUARD'S TOWER,
LITTLEHAMPTON

CHECKED
LEA
DRAWN
SC

CLIENT
MR. GODDARD

DATE
03.12

SCALE

1:50/75 @ A1
1:100/50 @ A3
REVISION

DRAWING
PROPOSED PLANS,
SECTIONS AND
ELEVATIONS

NUMBER
0000-PA-010

+00 Ground Floor Plan

+01 Mezzanine

+02 First Floor Plan

+03 Second Floor Plan

DO NOT SCALE FROM THIS DRAWING. THIS DRAWING IS COPYRIGHT ©