



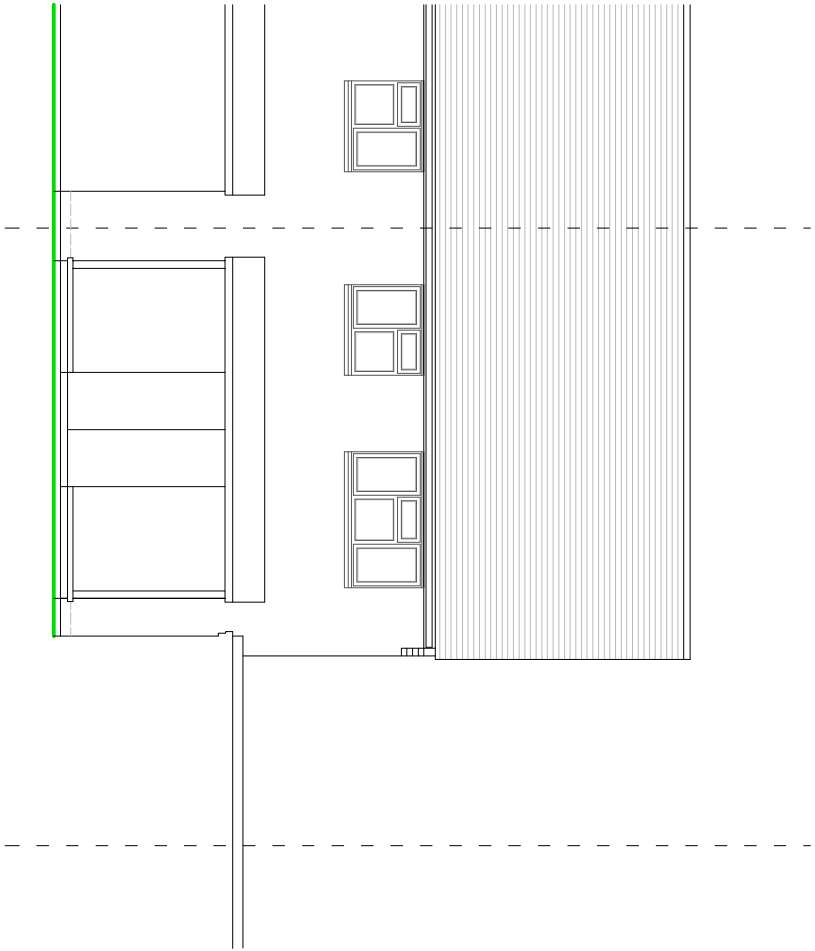


REAR ELEVATION

NOTES


- ROOF - Plain concrete tiles to pitched roof, felted flat roof to garage, polycarbonate roof to conservatory.
- WALLS - Face brick external walls.
- WINDOWS/DOORS - White framed PVC double glazed units.

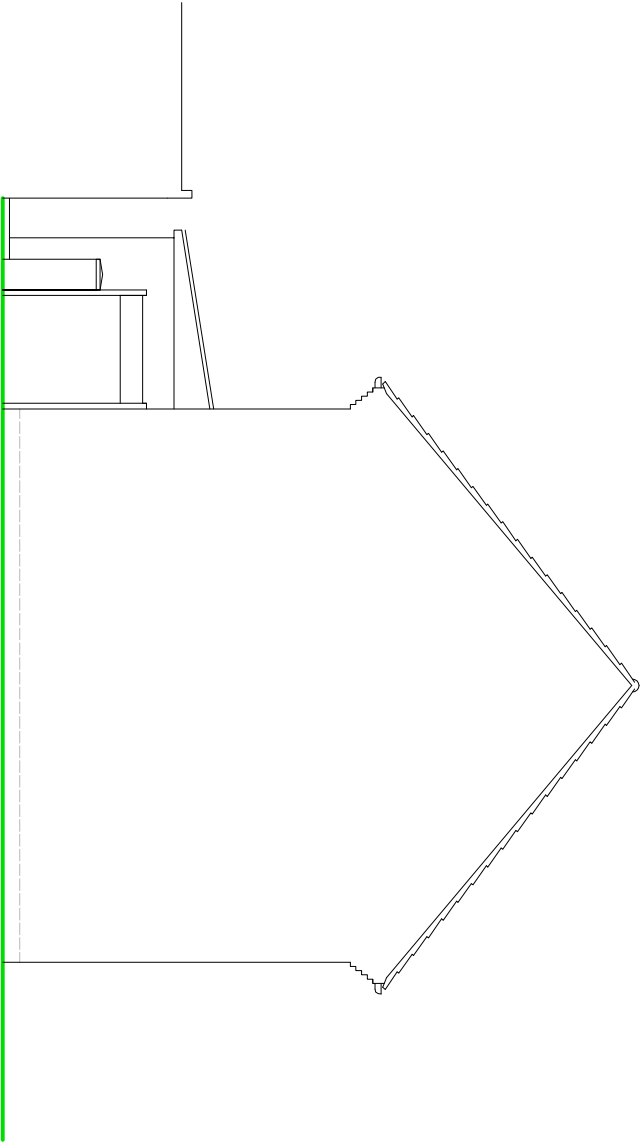


SIDE ELEVATION

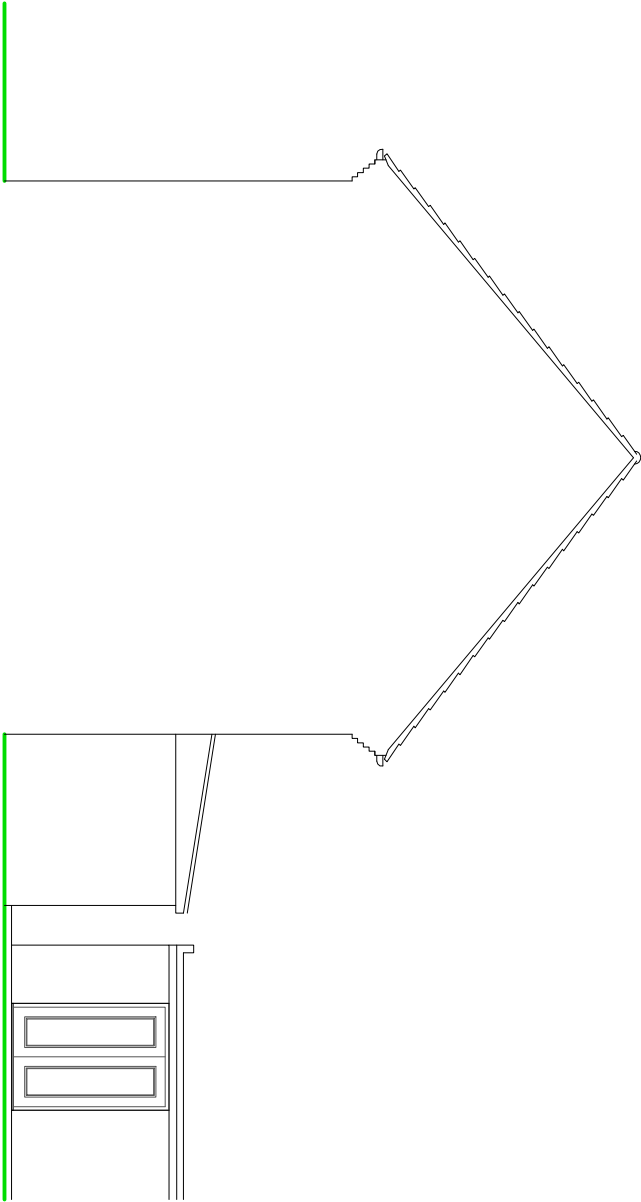

SIDE ELEVATION

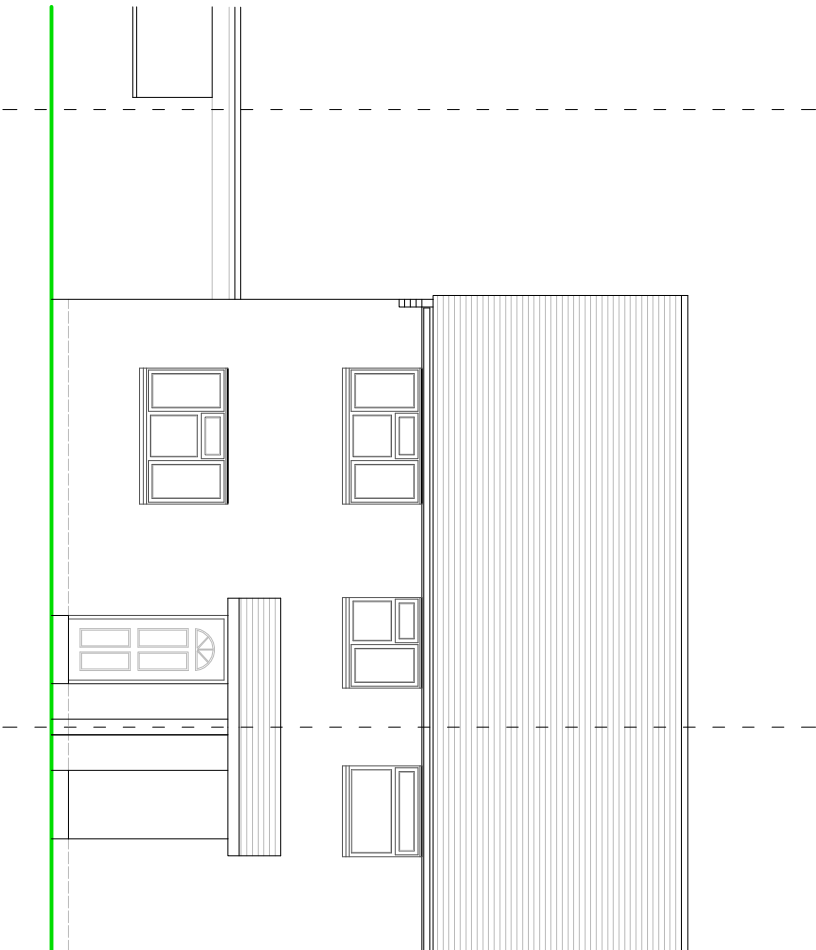

FRONT ELEVATION

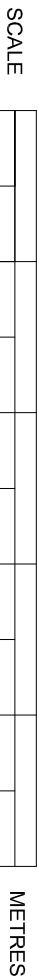

EXISTING ELEVATIONS

**SUSSEX BUILDING CONSULTANCY LIMITED**

32 BELL DAVIS ROAD,  
LITTLEHAMPTON, WEST SUSSEX.

SCALE - 1/100 REV -    DATE - 08/12/2020



Partner  
**LABC**  
3 NORTHCOTE ROAD  
BRIGHTON  
BN1 1LE  
TEL - (01243) 861379