


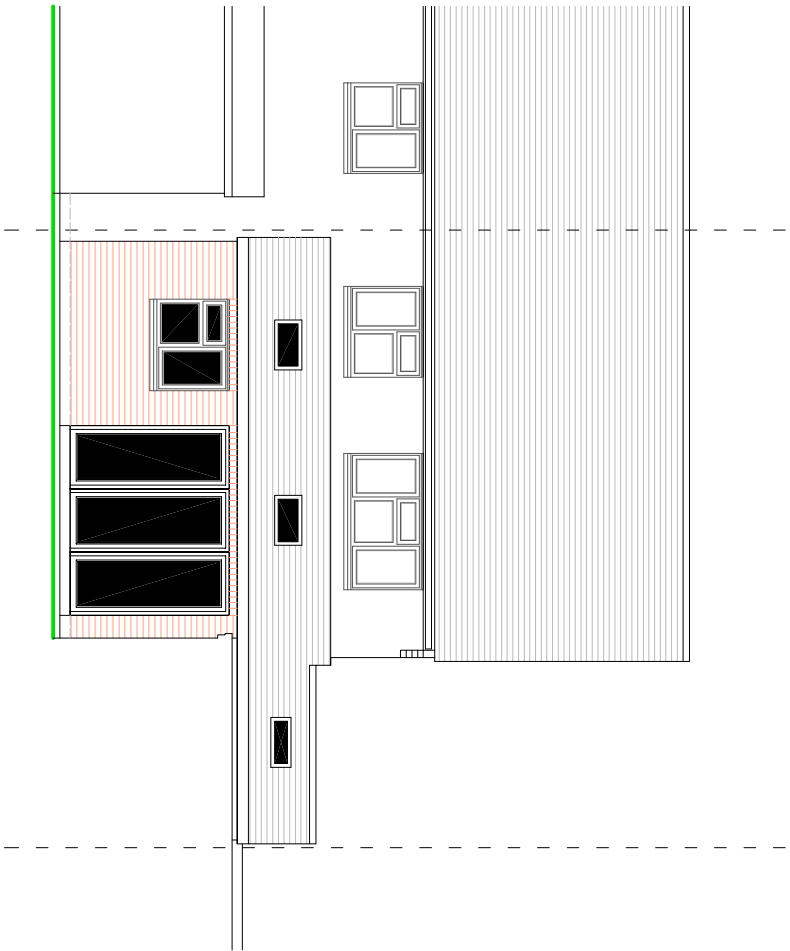


REAR ELEVATION

NOTES


ROOF - Sandtoft Duo 20/20 interlocking plain concrete tiles to pitched roof.

WALLS - Face brick external walls to match existing.


WINDOWS/DOORS - White framed PVC double glazed units.

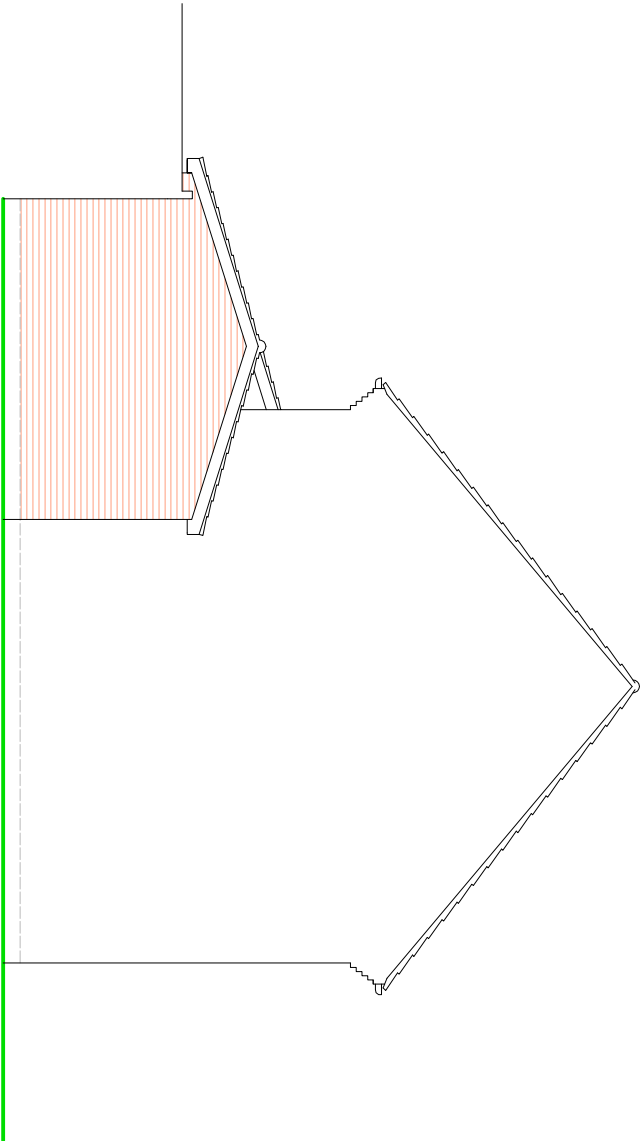


SIDE ELEVATION

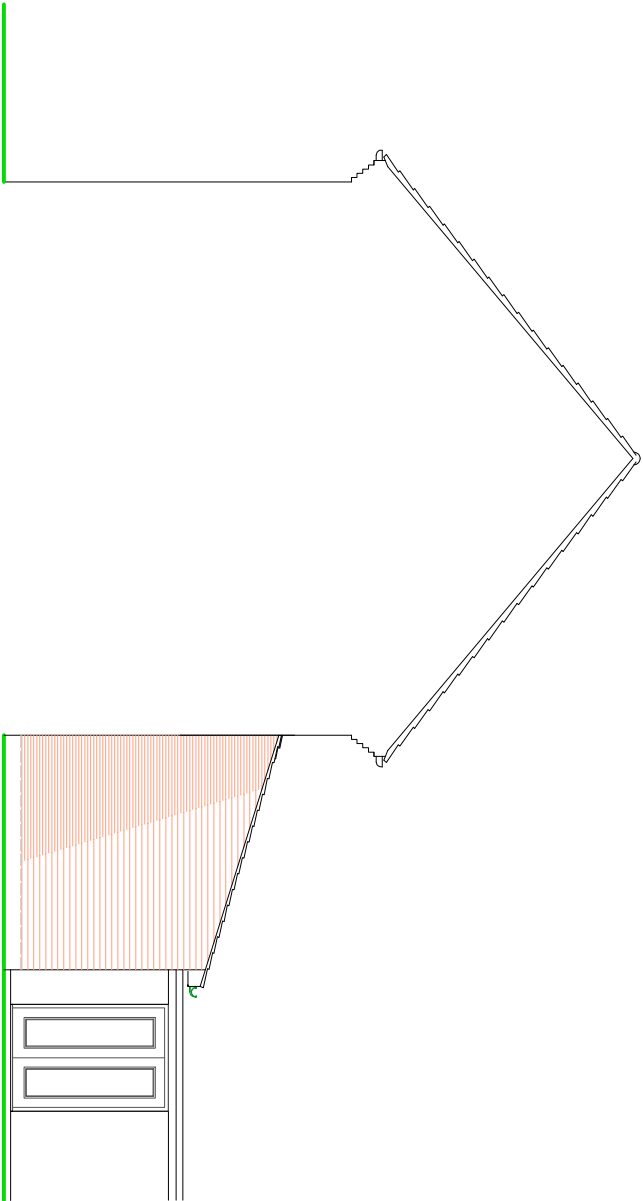

SIDE ELEVATION

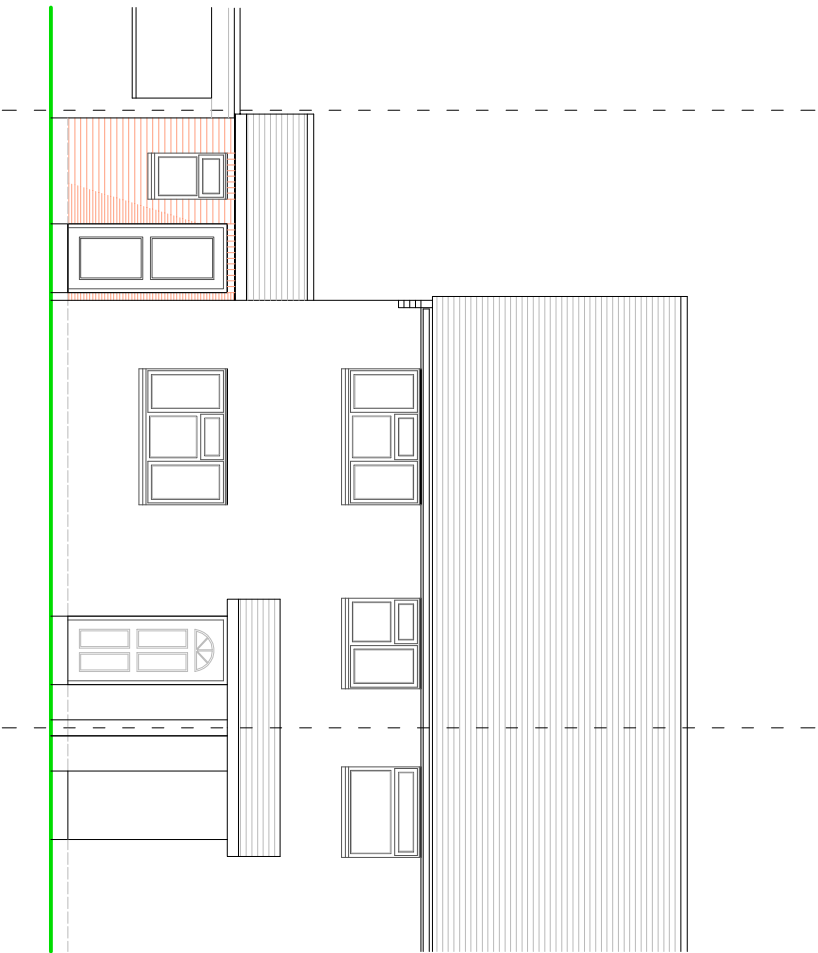

FRONT ELEVATION

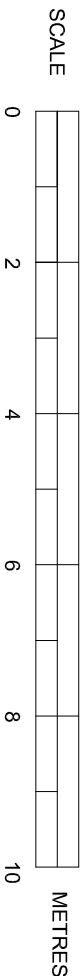

PROPOSED ELEVATIONS

SUSSEX BUILDING CONSULTANCY LIMITED

32 BELL DAVIS ROAD,
LITTLEHAMPTON, WEST SUSSEX.

SCALE - 1/100 REV - B DATE - 10/02/2021

LABC
partner

SUSSEX BUILDING CONSULTANCY LIMITED
32 BELL DAVIS ROAD,
LITTLEHAMPTON, WEST SUSSEX.
TEL - (01243) 981379