



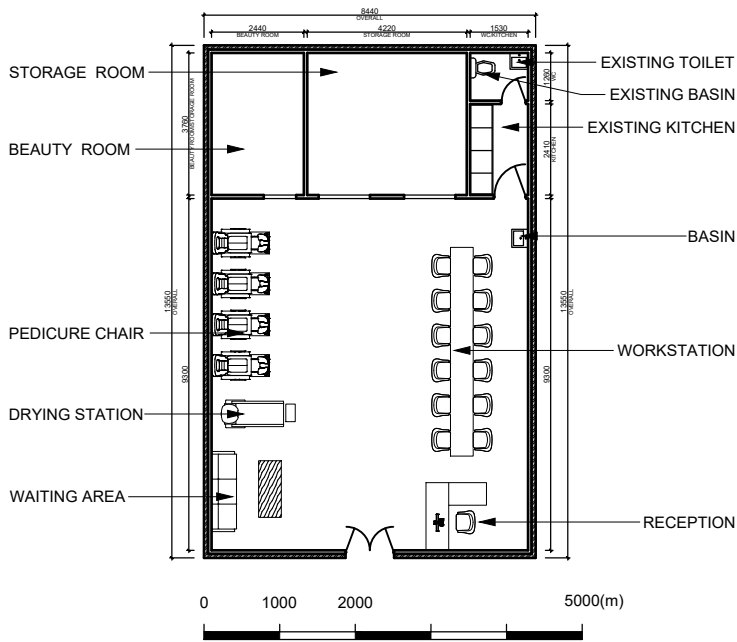


PROPOSED FLOOR PLAN
Scale: 1/200

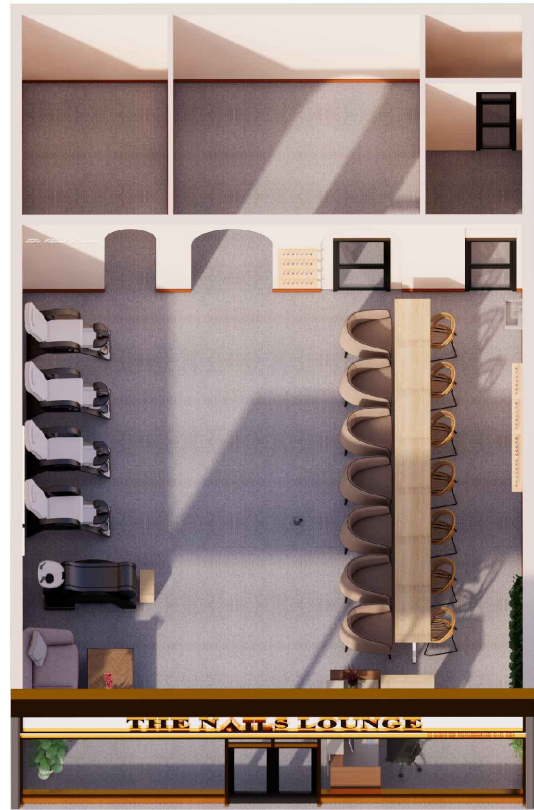

ISOMETRIC VIEW



PROPOSED FRONT ELEVATION
Scale: 1/100

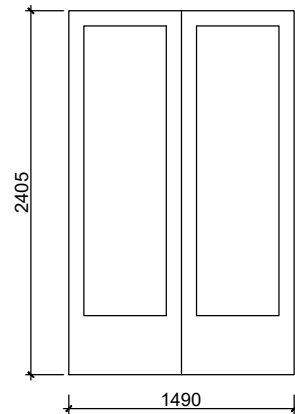

PROVIDE YELLOW COLOUR
TO THE NON-ILLUMINATED
PANEL WHERE INDICATED.

PROVIDE YELLOW COLOUR
TO THE NON-ILLUMINATED
PANEL WHERE INDICATED.

PANEL DETAIL
Scale: 1/50

PROJECT	CLIENT			
	THE NAILS LOUNGE			
SHEET	Date	Project number	Scale @A4 As indicated	REV
	Check by	DRAWING NUMBER		
PROPOSED FLOOR PLAN		TNL 001		