


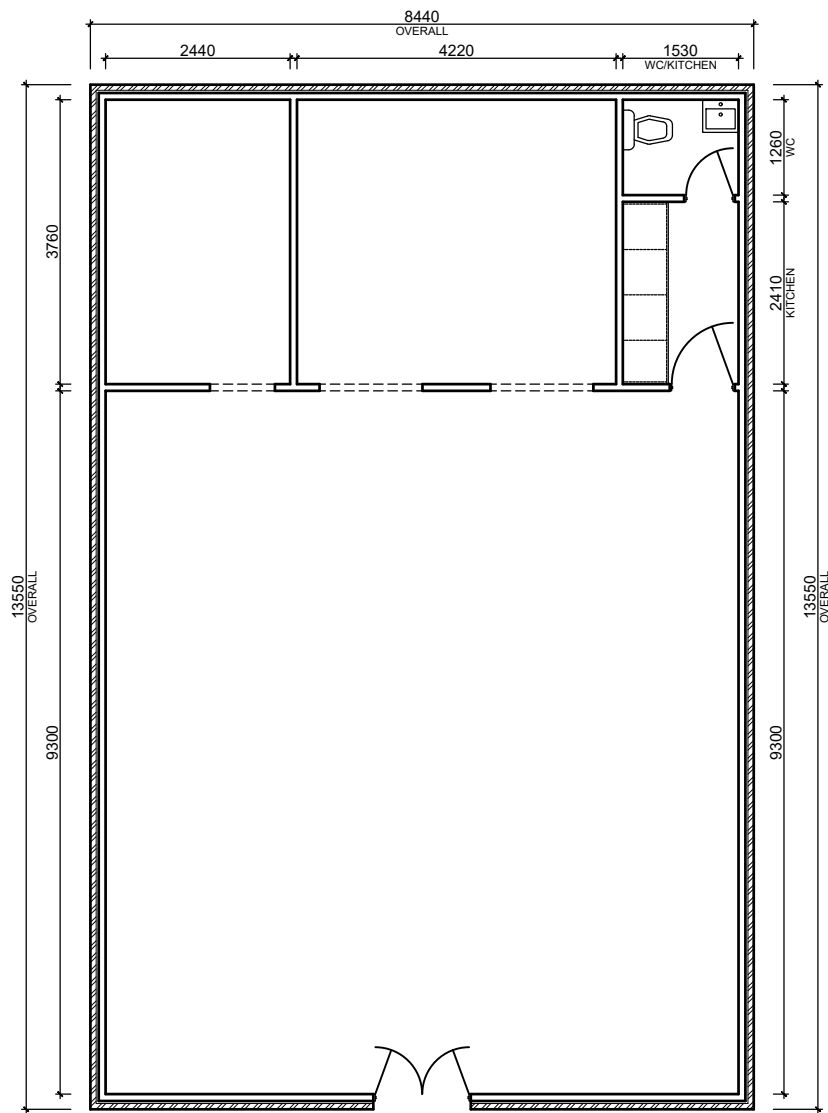

EXISTING FLOOR PLAN
Scale: 1/100



EXISTING FRONT ELEVATION
Scale: 1/100

PROJECT	CLIENT			
	THE NAILS LOUNGE			
SHEET	Date	Project number	Scale @A4 As indicated	REV
	Check by	DRAWING NUMBER		
EXISTING FLOOR PLAN		TNL 002		