


This drawing and its contents are the strict copyright of Architectura Design. No reproduction without permission. Do not scale. Written dimensions to be used where given. All dimensions and details to be checked on site. FOR PLANNING PURPOSES ONLY




West Elevation




South Elevation

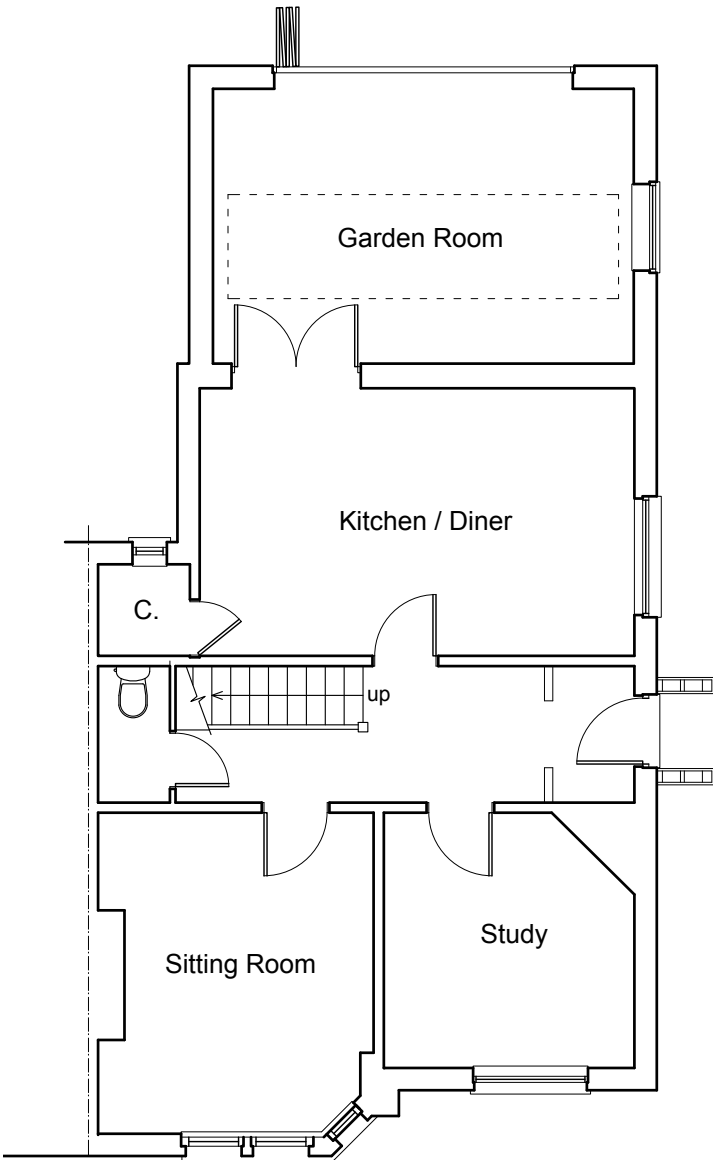


Ground Floor Plan

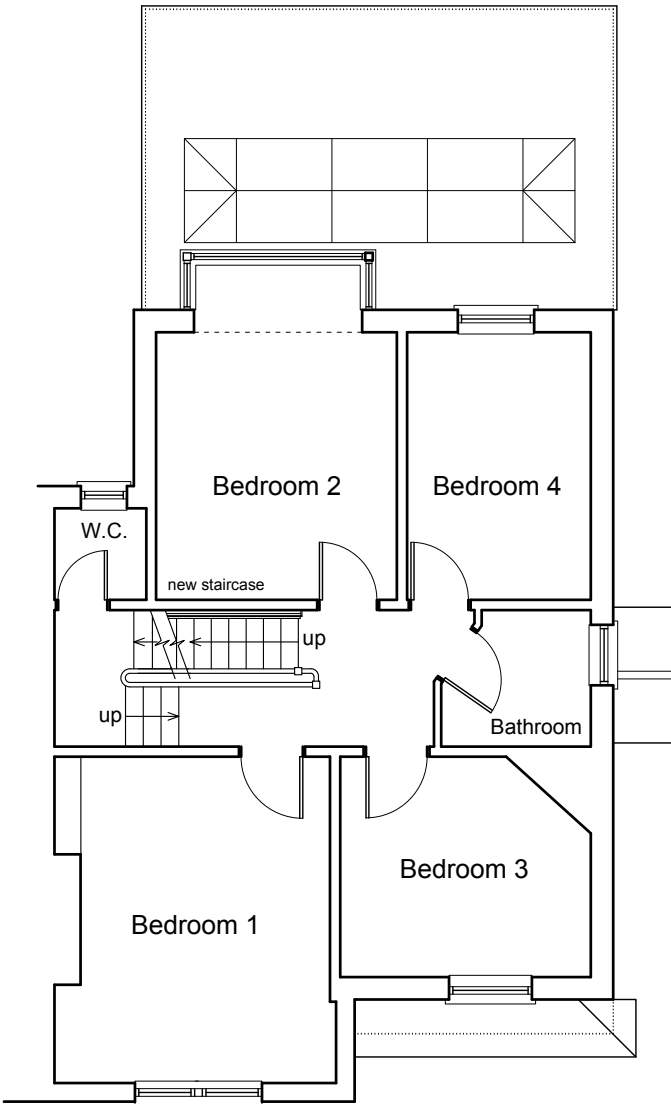

First Floor Plan

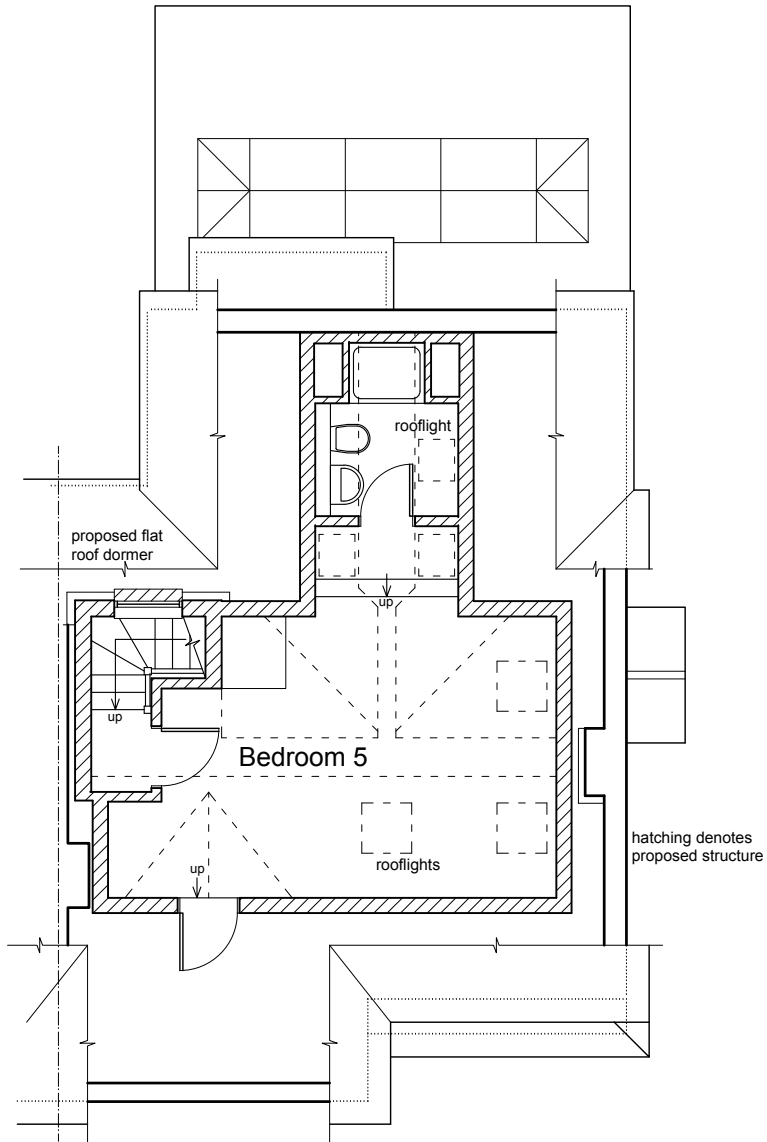

Second Floor Plan

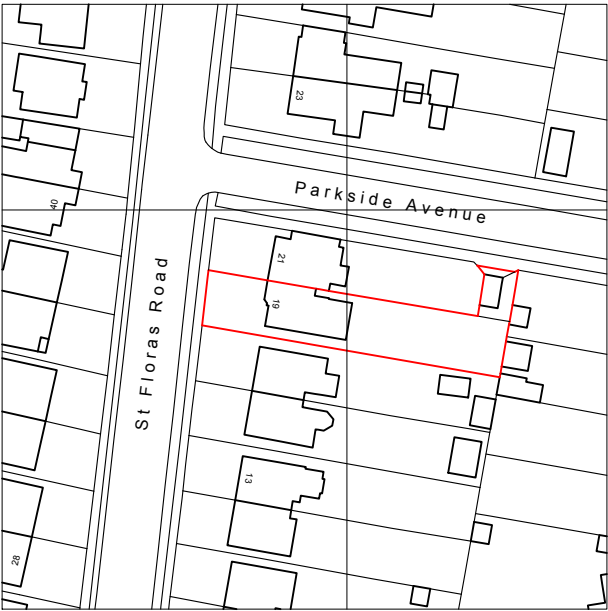

Location Plan
Scale 1:1250

Serial Number 327384
©Crown Copyright and database right 2026
Ordnance Survey licence AC0000648263
Reproduction in whole or part is prohibited
without the prior permission of Ordnance Survey



0 5 10 20 metres

0 1 2 3 4 metres

Architectura
Architectural Design & Drawing Service

Proposed Loft Conversion
at 19 St Floras Road, Littlehampton
for Ms S Golds

Drawing P01 March 2026 Scale 1:100 / 1:1250 @ A3
Proposed Drawing - Floor Plans, Location Plan & Elevations