



This drawing and its contents are the strict copyright of Architectura Design. No reproduction without permission. Do not scale. Written dimensions to be used where given. All dimensions and details to be checked on site. FOR PLANNING PURPOSES ONLY

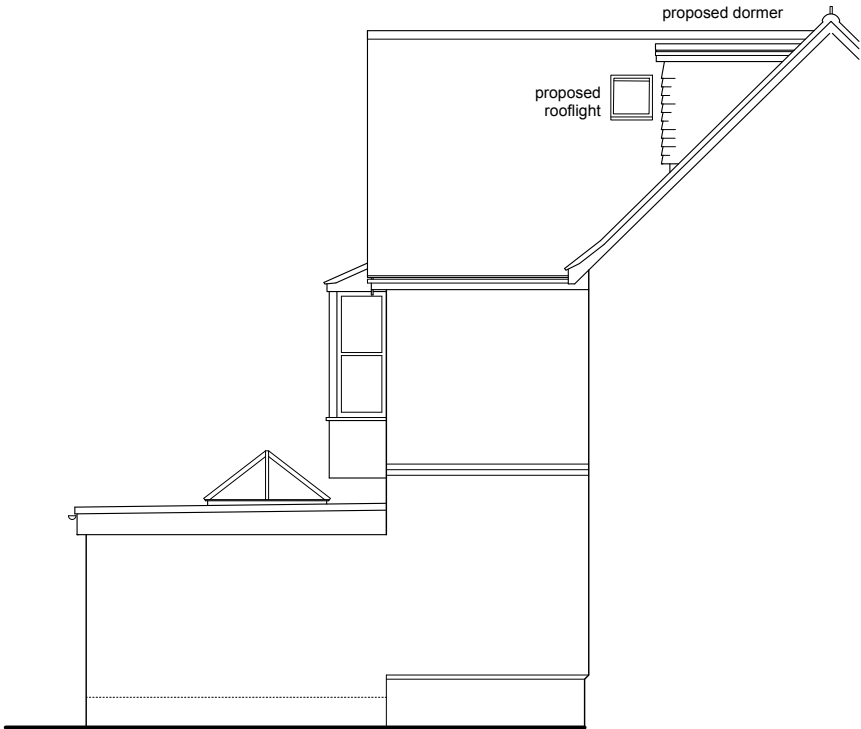


East Elevation



North Elevation

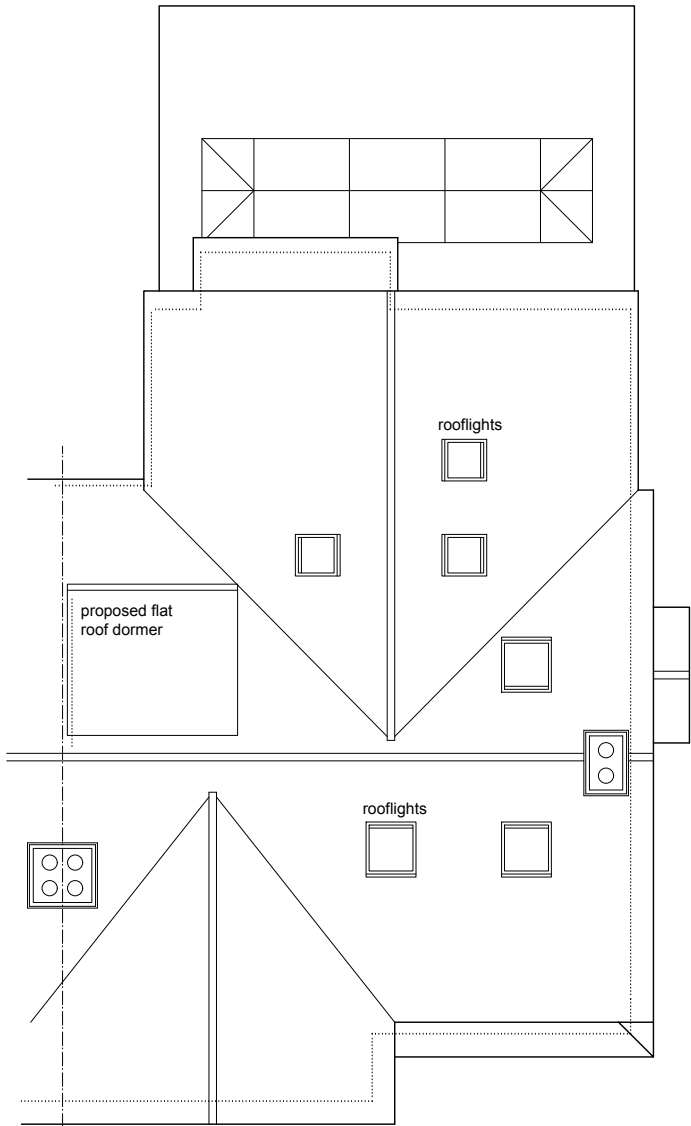

Roof Plan

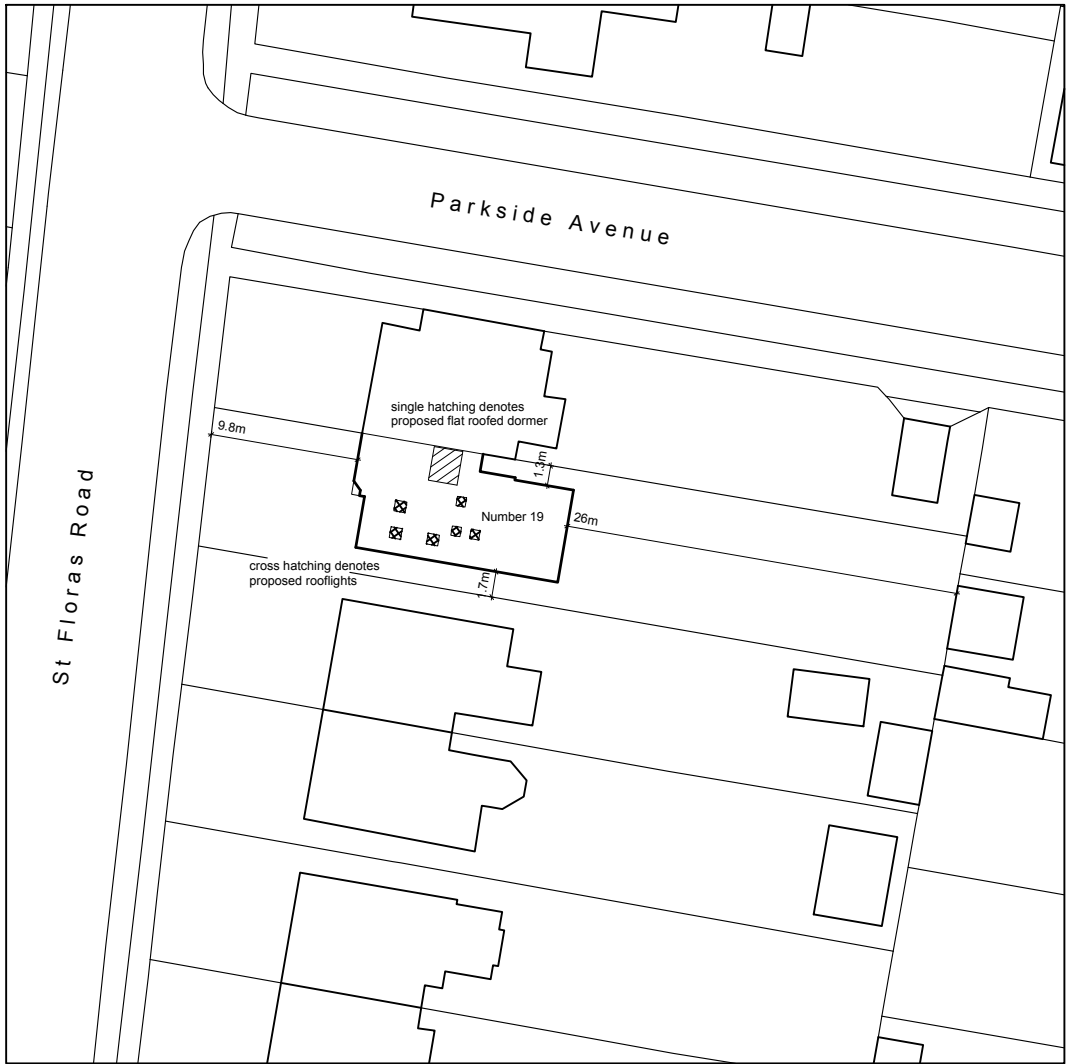

Block Plan
Scale 1 : 5 0 0

0 5 10 metres



0 1 2 3 4 metres

Architectura
Architectural Design & Drawing Service

Proposed Loft Conversion
at 19 St Flora's Road, Littlehampton
for Ms S Golds

Drawing P02 March 2026 Scale 1:100 / 1:500 @ A3
Proposed Drawing - Roof Plan, Block Plan & Elevations