


This drawing and its contents are the strict copyright of Architectura Design. No reproduction without permission. Do not scale. Written dimensions to be used where given. All dimensions and details to be checked on site. FOR PLANNING PURPOSES ONLY


Revision A 14/04/2026 Obscure glazing added to rooflights on north and south elevations




East Elevation

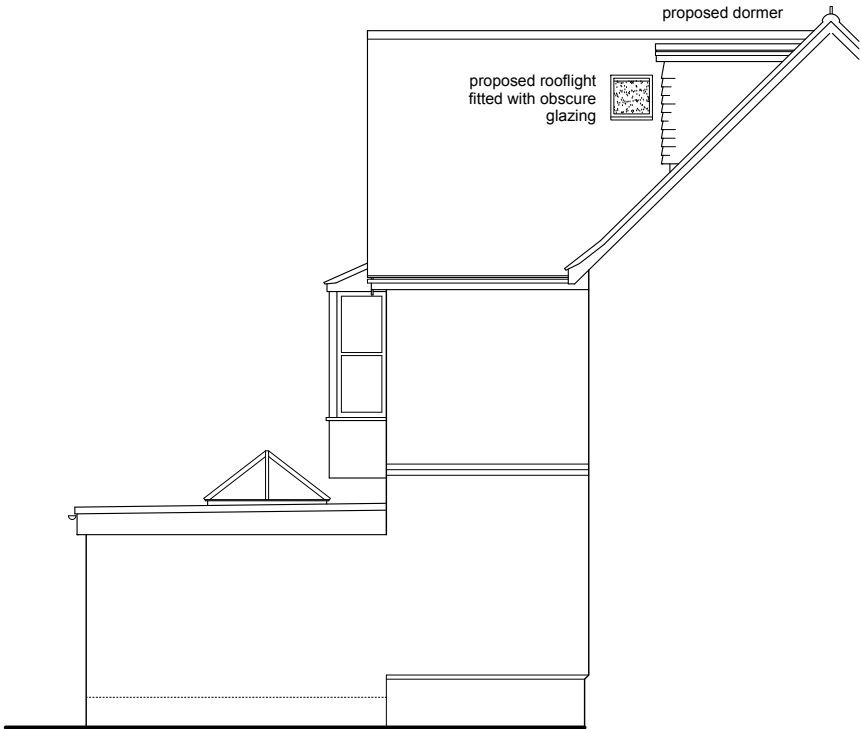

North Elevation

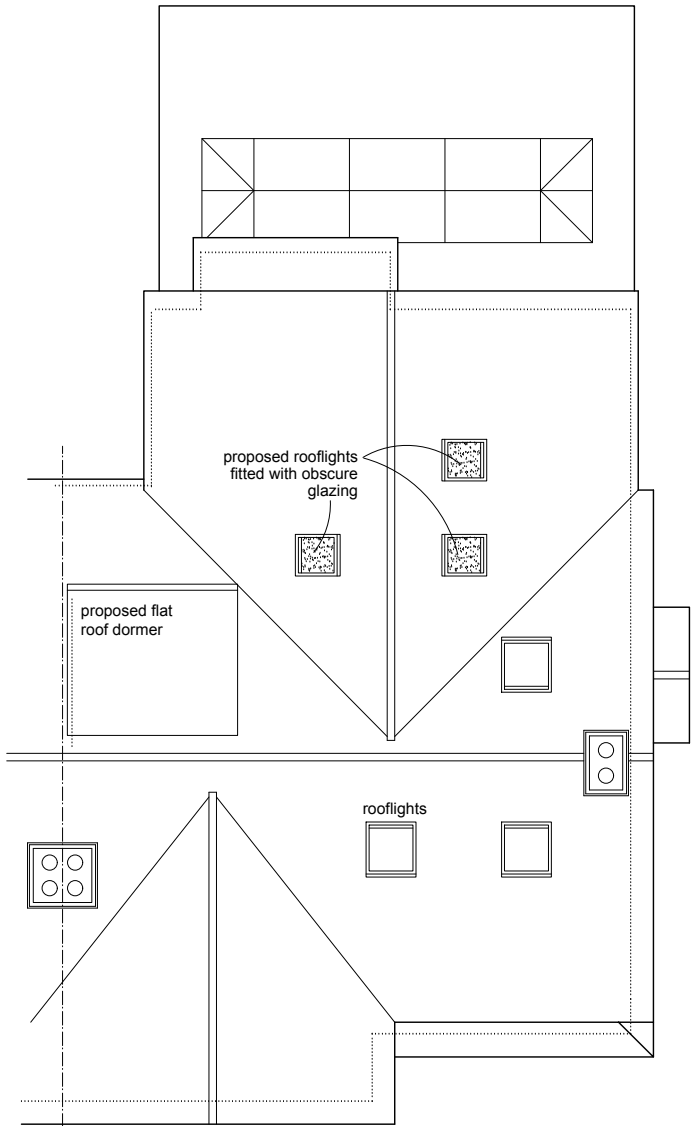

Roof Plan

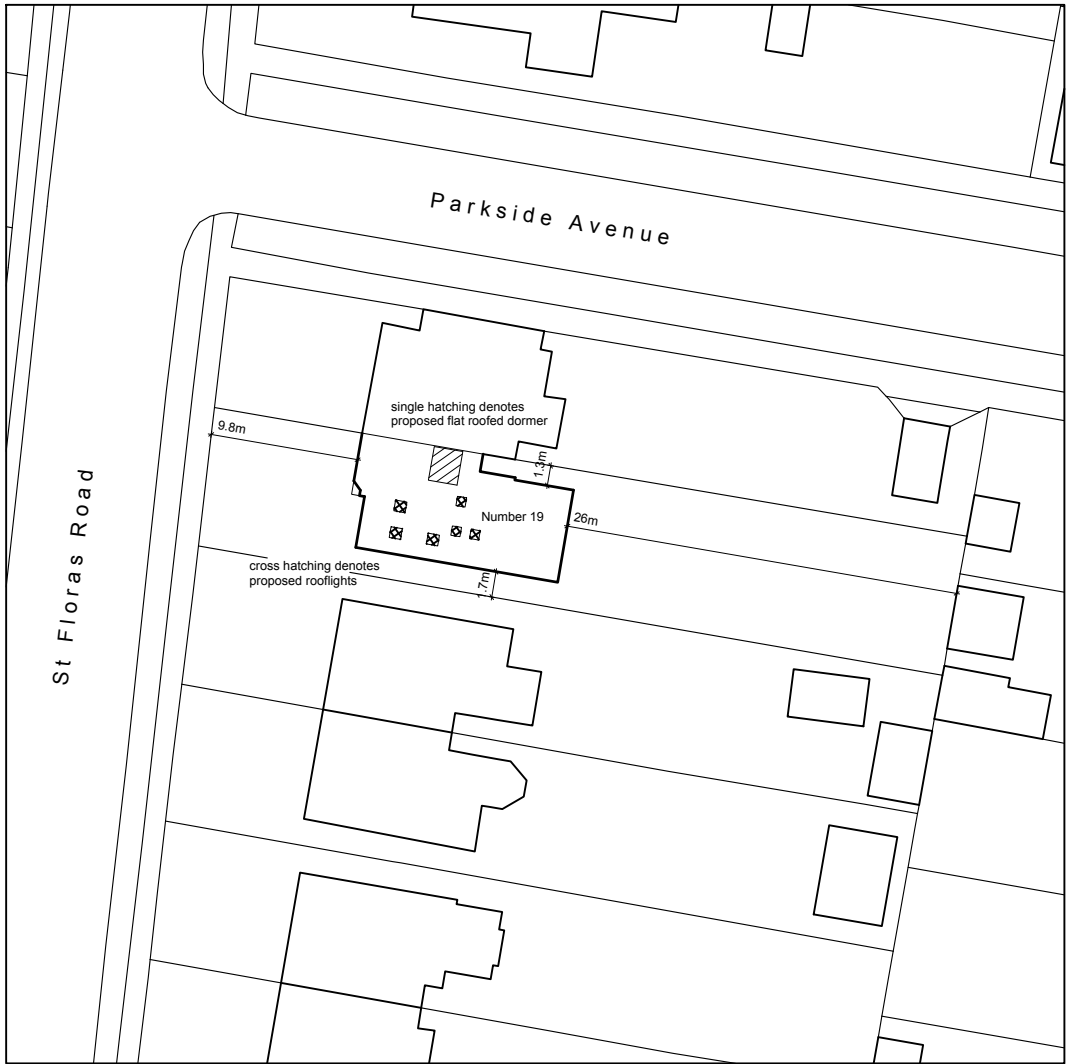

Block Plan
Scale 1 : 5 0 0

0 5 10 metres



0 1 2 3 4 metres

Architectura
Architectural Design & Drawing Service

Proposed Loft Conversion
at 19 St Flora's Road, Littlehampton
for Ms S Golds
Drawing P02a March 2026 Scale 1:100 / 1:500 @ A3
Proposed Drawing - Roof Plan, Block Plan & Elevations