


This drawing and its contents are the strict copyright of Architectura Design. No reproduction without permission. Do not scale. Written dimensions to be used where given. All dimensions and details to be checked on site. FOR PLANNING PURPOSES ONLY




West Elevation




South Elevation

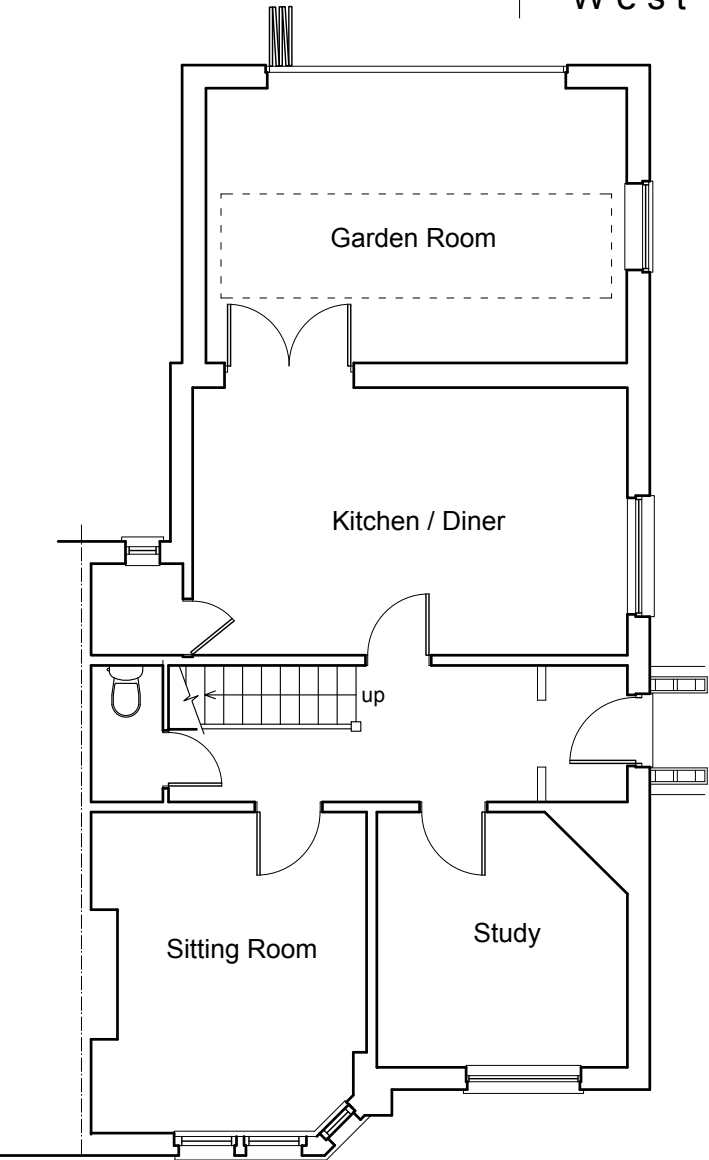

Ground Floor Plan

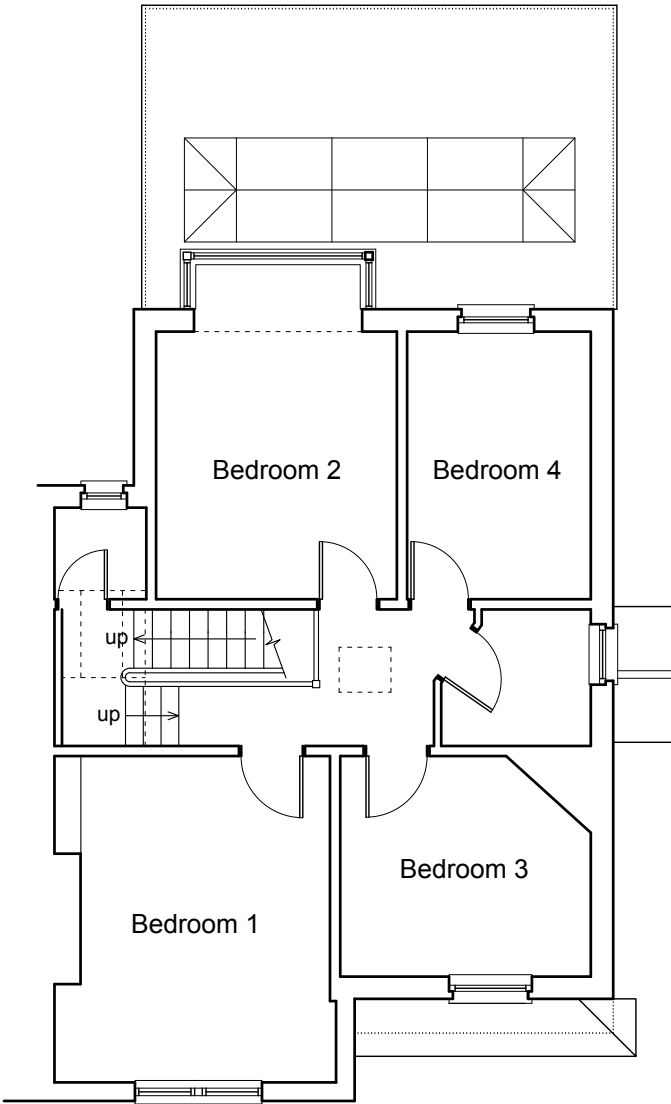

First Floor Plan

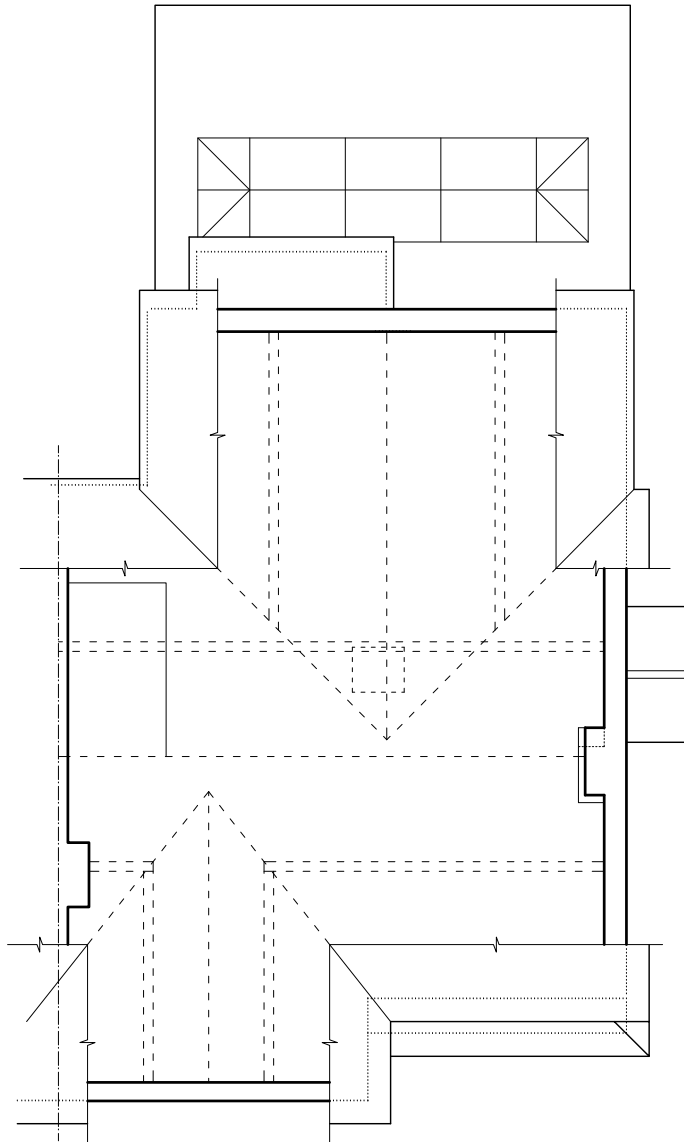

Loft Plan

0 1 2 3 4 metres

Architectura
Architectural Design & Drawing Service

Proposed Loft Conversion
at 19 St Flora's Road, Littlehampton
for Ms S Golds
Drawing S10 March 2026 Scale 1:100 @ A3
Survey Drawing - Existing Floor Plans & Elevations