


14-16 ANCHOR SPRINGS

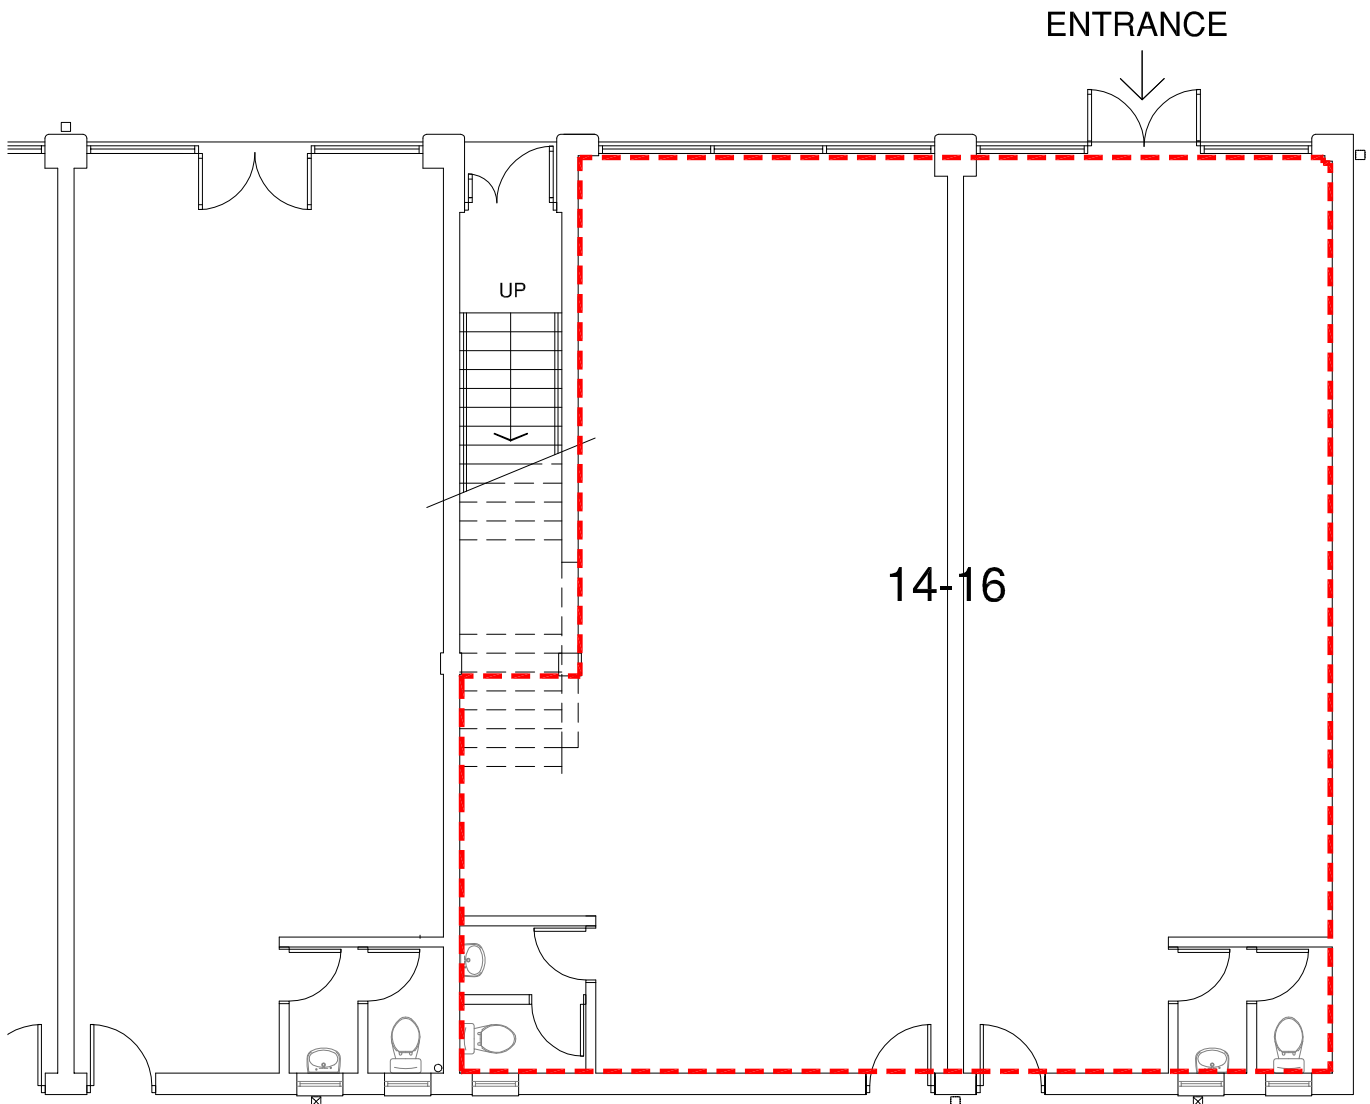

14-16 ANCHOR SPRINGS

Floor Area 1388 sqft (129 sqm)

REAR SERVICE YARD

EXISTING
GROUND FLOOR



0 1m 5m

EXISTING FLOOR PLAN

Rev A 23/01/20 Dwg made A4 size.

Studio Lack Architecture

Studio Lack Ltd : 17 Beech Avenue : Chichester
01243 782 686 : nicholas.lack@live.com : PO19 3DR

14-16 Anchor Springs
Littlehampton

Existing Floor Plan

17/01/20

1/100 @ A4

Dwg 1927-03A