


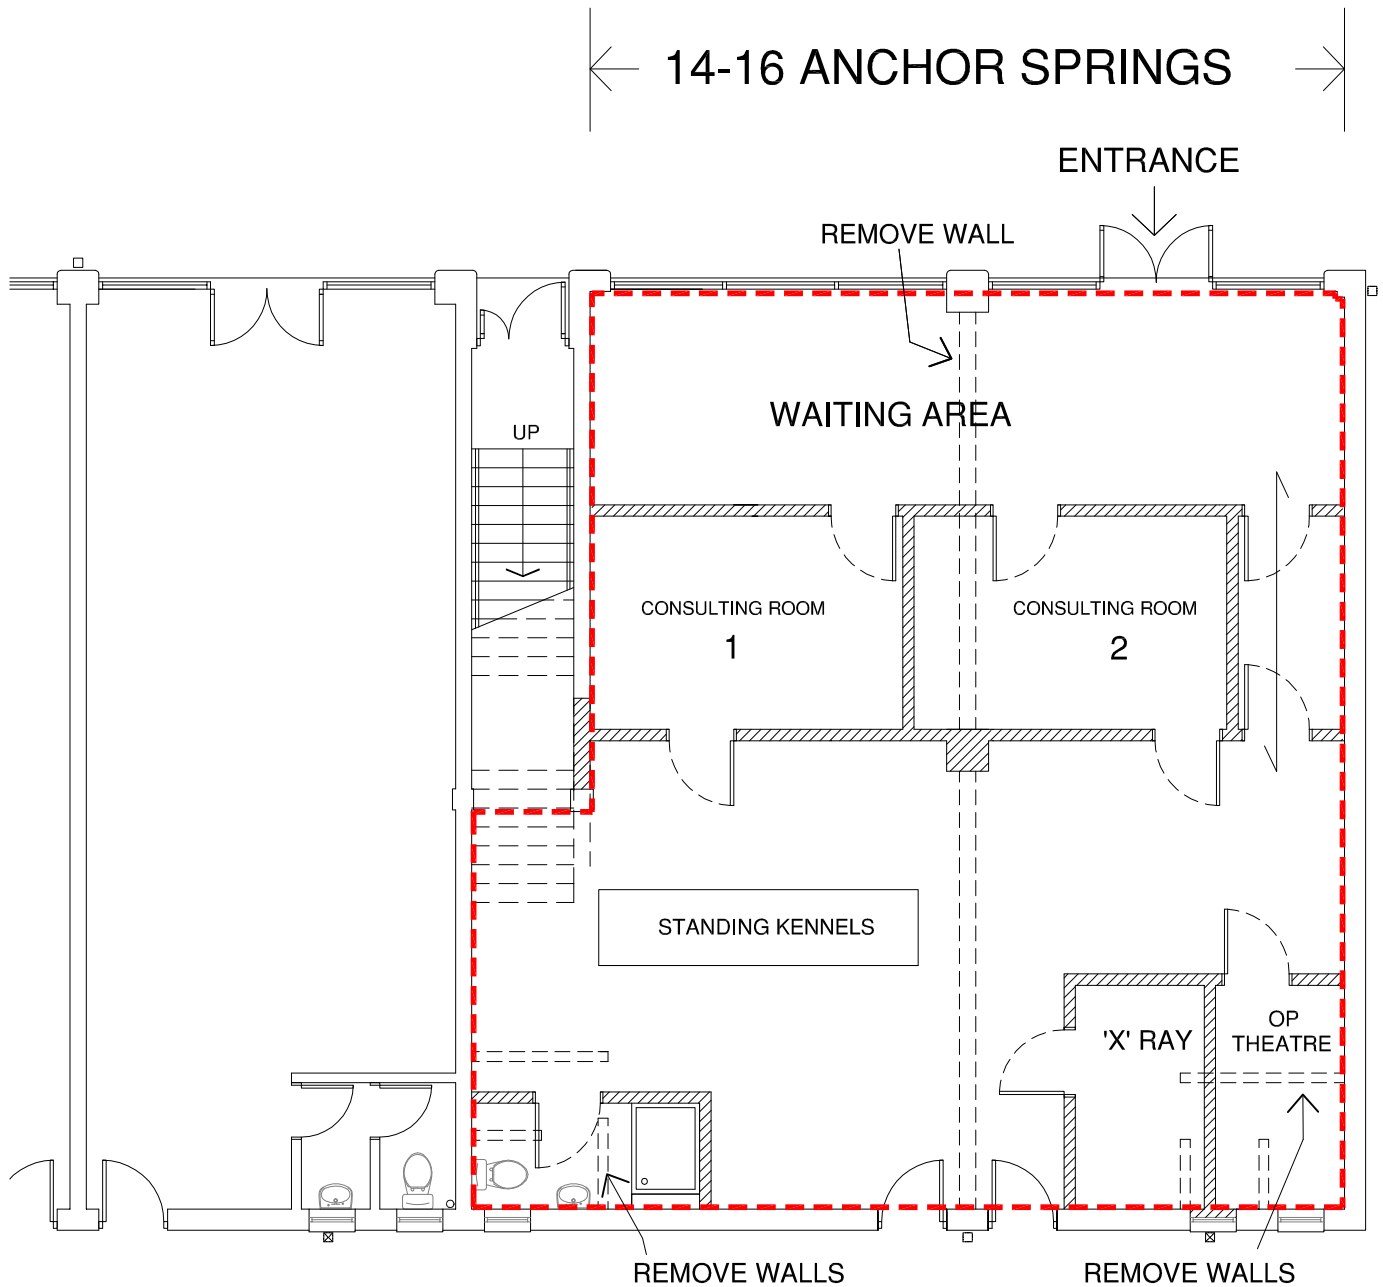

14-16 ANCHOR SPRINGS

Floor Area 1388 sqft (129 sqm)

REAR SERVICE YARD

**PROPOSED
GROUND FLOOR**

N

0 1m 5m

KEY

 NEW WALLS

PROPOSED FLOOR PLAN

Rev A 23/01/20 Proposed layout amended.

Studio Lack Architecture Studio Lack Ltd : 17 Beech Avenue : Chichester 01243 782 686 : nicholas.lack@live.com : PO19 3DR	14-16 Anchor Springs Littlehampton	Proposed Floor Plan 17/01/20 1/100 @ A4	Dwg 1927-04A
--	--	---	---------------------