


- PROPOSED ACCESS DOOR
- EXISTING ACCESS DOOR

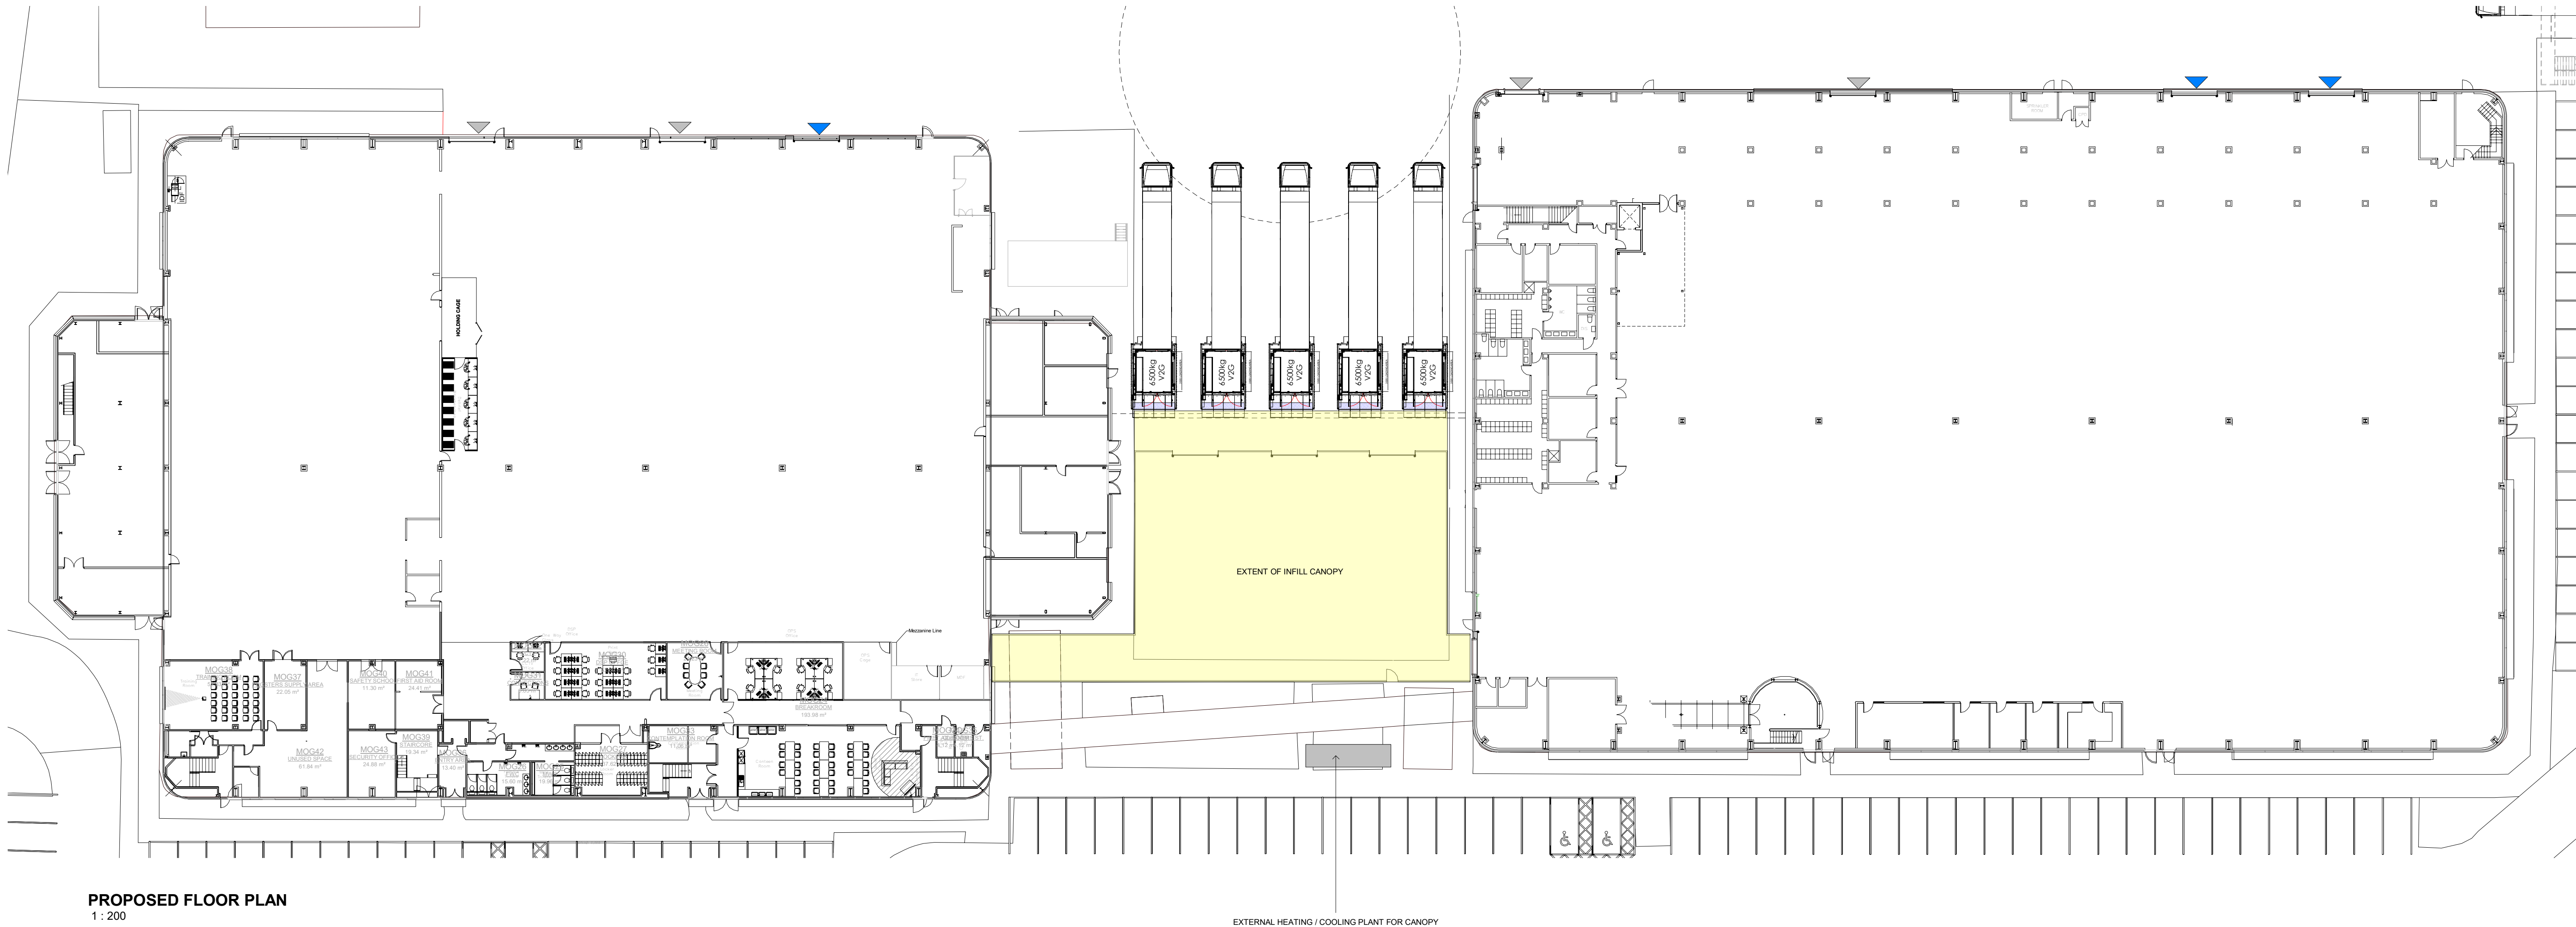

PROPOSED FLOOR PLAN
1 : 200