


Architects are to be notified of any discrepancies.
Contractor must check all dimensions on site.
This drawing is subject to copyright law and is to be used only for the project only.
The drawing is to be used only for the information as stated only.
For other information refer to the latest revision of any other referenced drawings.
To be read in conjunction with relevant design standards/protocols.

This is a colour drawing. In order to ensure any subsequent reproduction is viewed correctly it should be printed in full colour.

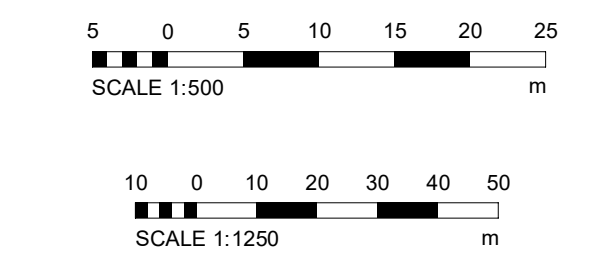

REFER TO
ARBORICULTURAL
REPORT FOR LOCATIONS
OF TREES AND
VEGETATION

NO NEW BOUNDARY
TREATMENTS

NO PUBLIC RIGHTS OF
WAY ACROSS SITE

- EXISTING LANDSCAPED AREA
TO BE RETAINED: 2102 m²
- LANDSCAPED AREA TO BE
REPLACED WITH VEHICLE
HARDSTANDING: 592 m²
- KERBED AREA TO BE
REPLACED WITH VEHICLE
HARDSTANDING: 25 m²



PROPOSED SITE PLAN
1 : 500

P7	UPDATED TRACKING	12.03.19	BC	MB
P6	UPDATED V001s	06.03.19	MB	SR
P5	KERBLINE AMENDED	20.12.18	MB	SR
P4	LANDSCAPE AREAS SHOWN	05.02.19	MB	SR
P3	REVISED AFTER PLANNING	01.02.19	JN	MB
P2	REVIEW	28.01.19	MB	SR
P1	CALL	24.1.19	MB	SR
Rev	Description	Date	By	Chk

Status
PLANNING

SMR
SMALLEY MARSEY RISPIN
ARCHITECTS
Floor 2 The Exchange Station Parade Harrogate HG1 1TS
01423 707 757 admin@smrarchitects.co.uk

Project
DBN3 - NEW COURTICK LANE, LITTLEHAMPTON

Client
amazonlogistics

Drawing Title PROPOSED SITE BLOCK PLAN									
Proj Ref	Origin	Zone	Level	Type	Rate	Num	Status	Rev	
7260 - SMR	- 00	- 22	- DR	- A	- 2001	- 03	- P7		
SMR Job Ref	Sheet	A0	Scale	Notes	Drawn				
7260-00-2001				NOTED	MAB				