


Architects are to be notified of any discrepancies.
Contractors must check all dimensions on site.
This drawing is subject to copyright law and is to be used only for the project only.
The drawing is to be used only for the information as stated only.
For other information refer to the latest revision of any other referenced drawings.
To be read in conjunction with relevant design standards/protocols.

This is a colour drawing. In order to ensure any subsequent reproduction is viewed correctly it should be printed in full colour.

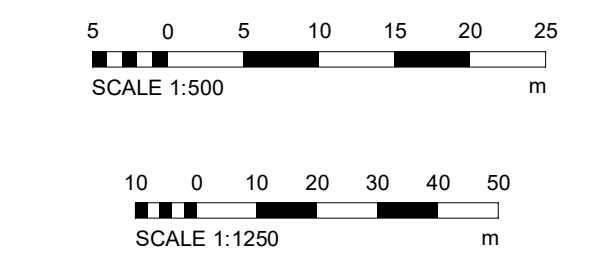

REFER TO
ARBORICULTURAL
REPORT FOR LOCATIONS
OF TREES AND
VEGETATION

NO NEW BOUNDARY
TREATMENTS

NO PUBLIC RIGHTS OF
WAY ACROSS SITE

- EXISTING LANDSCAPED AREA
TO BE RETAINED: 2128 m²
- LANDSCAPED AREA TO BE
REPLACED WITH VEHICLE
HARDSTANDING: 592 m²
- KERBED AREA TO BE
REPLACED WITH VEHICLE
HARDSTANDING: 25 m²



PROPOSED SITE PLAN
1 : 500

P9	CANOPY ADJUSTED	04.04.19	JN	MB
P8	PEDESTRIAN BRIDGE REPLACED WITH CROSSING	29.03.19	MB	SR
P7	UPDATED TRACKING	12.03.19	BC	MB
P6	UPDATED VOGH	06.03.19	MB	SR
P5	ASPIRING AMENDED	20.12.19	MB	SR
P4	LANDSCAPE AREAS SHOWN	05.02.19	MB	SR
P3	REVISED AFTER PLANNING REVIEW	01.02.19	JN	MB
P2	REVISED FOLLOWING PLANNING CALL	29.01.19	KDK	SR
P1	FIRST ISSUE	24.1.19	MB	SR
Rev.	Description	Date	By	Chk

Status
PLANNING

SMR
SMALLEY MARSEY RISPIN
ARCHITECTS
Floor 2 The Exchange Station Parade Harrogate HG1 1TS
01423 707 757 admin@smrarchitects.co.uk

Project
DBN3 - NEW COURTWICK LANE, LITTLEHAMPTON

Client
amazonlogistics

Drawing Title
PROPOSED SITE BLOCK PLAN

Proj Ref	Origin	Zone	Level	Type	Role	Num	Status	Rev
-- 7260 -	SMR -	00 -	ZZ -	DR -	A -	2001 -	S3 -	P9
SMR Job Ref		Sheet		Scale		Drawn		
7260-00-2001		A0		NOTED		MAB		