

WAYNE GANDER MCIAT
Chartered Architectural Technologist
 98 Durrington Lane
 WORTHING
 West Sussex
 BN13 2RQ
 M - 07808 887896
 E - waynegander08@gmail.com

living room
 ceiling height
 = 2280 mm

dining room

kitchen
 ceiling height
 = 2260 mm
 (HD)

breakfast area

hall
 (SD)

cupd

w c

stairs up

worktops

FD20

A horizontal number line is shown, starting at 0 and ending at 5m. Major tick marks are labeled 0, 1, 2, 3, 4, and 5m. The unit is indicated as 'metres' below the line. The intervals from 0 to 1, 2 to 3, and 4 to 5 are shaded grey.




40 LYMINSTER ROAD, LITTLEHAMPTON

Proposals 03

Jan 2026



Z

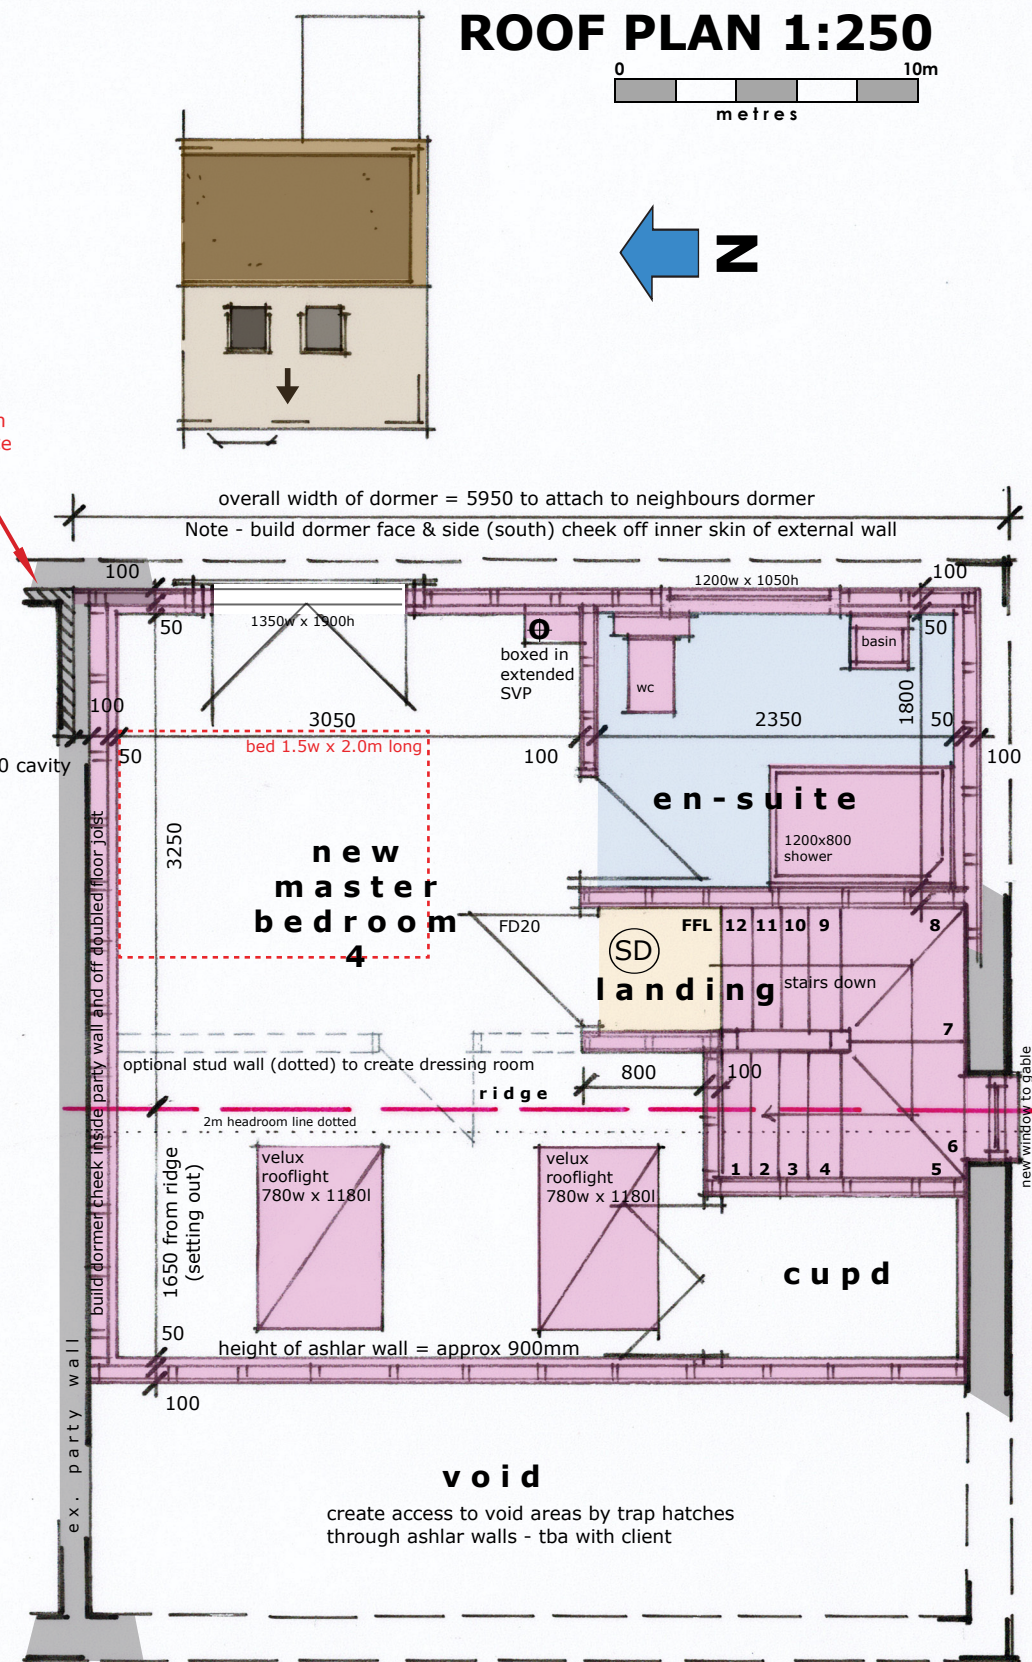

2nd FLOOR PLAN

NOTE
SETTING OUT OF STAIRCASE TO BE CARRIED OUT AT BEGINNING OF PROJECT TO CONFIRM HEADROOM BELOW STAIRCASE
FROM GROUND TO 1st FLOOR IS SATISFACTORY