


Upper walls:  
MAPEI Silicone Render (White Birch)



Ground floor walls:  
Shelford Cream Brick Slips

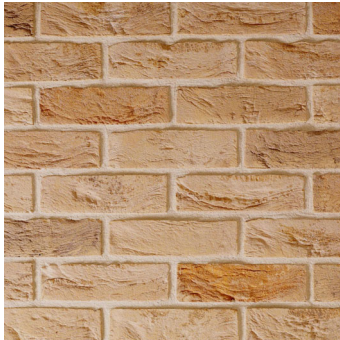

House Sparrow Nesting Boxes



Windows and sliding doors:  
uPVC Windows (Cream)



Feature cladding:  
Fibre Cement Lap Cladding Boards



Fence:  
EWI-075 Silicone Render ( Antique White )



Swift Brick



Balcony Balustrade:  
Frameless glass balustrade



Parking spaces  
TOBERMORE Pedestra hard wearing rectangular permeable block paving (Natural)



Forecourt  
TOBERMORE Pedestra hard wearing rectangular permeable block paving (Bracken)



VISUAL SCALE 1:200 @ A3

CLIENT:  
Chum Nayaran

PROJECT  
Ambulance Station  
Paterson Wilson Rd, Littlehampton

DRAWING  
Condition 4 Biodiversity, Condition 5 Materials list

| DRAWING No | SCALE (@ A3) | DATE       |
|------------|--------------|------------|
| R151_52    | 1 : 200      | 20/12/2025 |
| STATUS     |              |            |
| PLANNING   |              |            |