

Current Ventilation Systems Specifications

LOGIK L60CHDX17 Chimney Cooker Hood - Stainless Steel reviews verified by 

LOGIK L60CHDX17 Chimney Cooker Hood - Stainless Steel

Product code: 197756

Product features

- Width: 60 cm
- Recirculation (carbon filter sold separately)
- Extraction (kit sold separately)
- Max airflow rate: 347 m³/h
- Noise level: 64 dB(A)



Product Information

Top features:

- LED lights illuminate your cooking
- Dishwasher-safe aluminium filter for easy cleaning

LED lights

The Logik L60CHDX17 Chimney Cooker Hood helps to keep your kitchen air clean. With three speeds to choose from, you can find the ideal setting to suit your needs.

LED lights help to illuminate your cooking, making it easy to see what you are doing while preparing meals.

Dishwasher-safe aluminium filter

For added convenience, the cooker hood has dishwasher-safe aluminium grease filters. This helps to save you time and ensures efficient performance.

Product Specifications

Technical specifications for LOGIK L60CHDX17 Chimney Cooker Hood - Stainless Steel

OVERVIEW

Type	Chimney
Controls	Button
Colour / Finish	Stainless steel

VENTING

Energy efficiency class	B
Annual energy consumption	28 kWh
Fluid dynamic	D

Lighting efficiency class	A
Grease filtering efficiency class	D
Extraction	Yes (kit sold separately)
Recirculation	Yes (carbon filter sold separately)
Maximum extraction rate	347.8 m ³ /h (kit sold separately)
Maximum recirculation rate	69.82 m ³ /h (carbon filter sold separately)
Filters included	Aluminium grease filter x 1
Number of fan speeds	3
Noise level	Maximum: 64 dB(A)

LIGHTING

Light type	LED
Number of lights	1
Wattage	2.5 W


INSTALLATION

Adjustable height of chimney	400 - 780 mm
Minimum install height	650 mm
Extraction kit supplied	No
Extraction kit available from supplier	Yes

GENERAL


Electrical installation	This product includes a wall plug and can be connected to a 3 Amp plug socket. It should be installed by a qualified engineer.
Power supply	3 amp plug (included)
Cord length	1.4 m
Material	Stainless steel


Box contents	- Logik L60CHDX17 Chimney Cooker Hood - Installation kit - Instruction manual - Adaptor
Dimensions	580-960 x 600 x 475 mm (H x W x D)
Boxed dimensions	530 x 650 x 250 mm (H x W x D)
Weight	6.7 kg
Boxed weight	8.4 kg
Manufacturer's guarantee	1 year

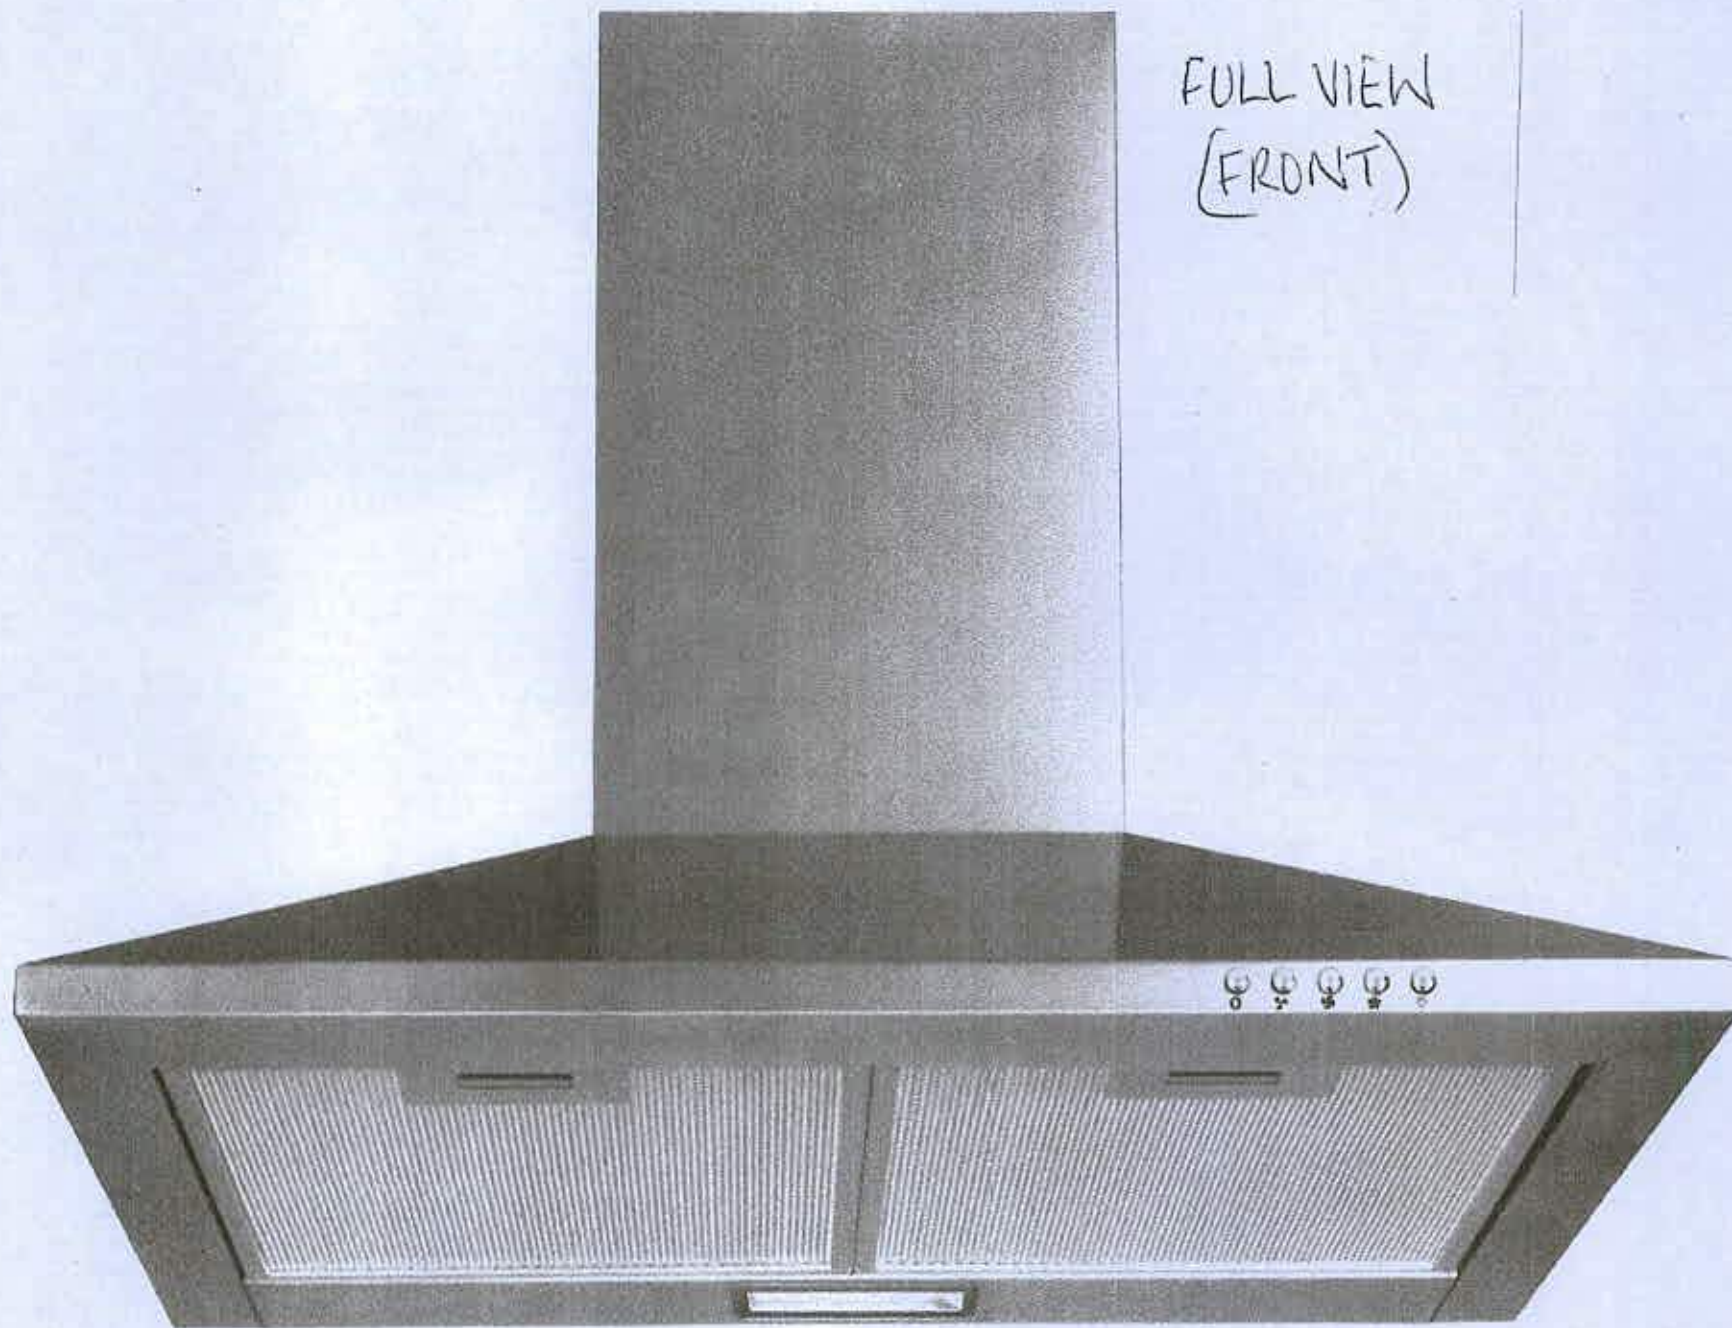


FULL VIEW
(FRONT)

FULL VIEW
GREASE
FILTER.
(REMOVABLE &
WASHABLE.)

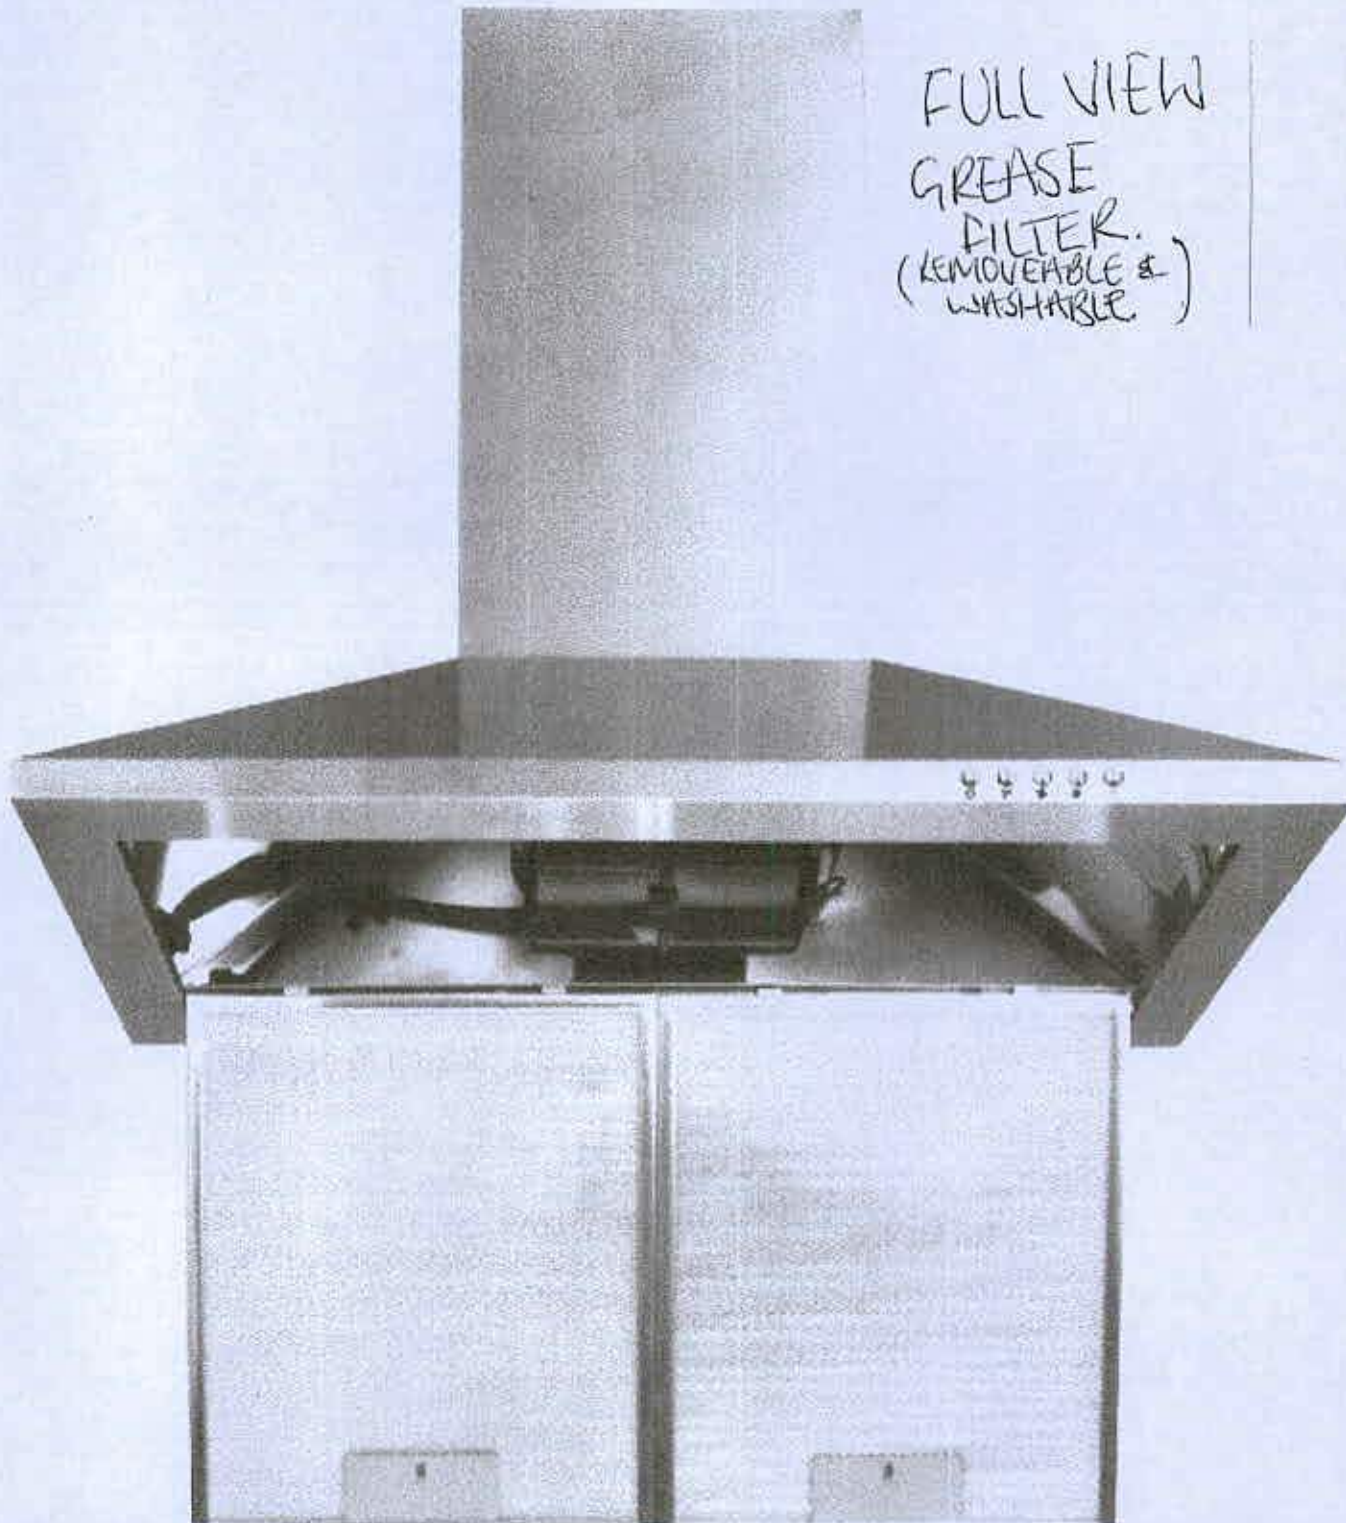

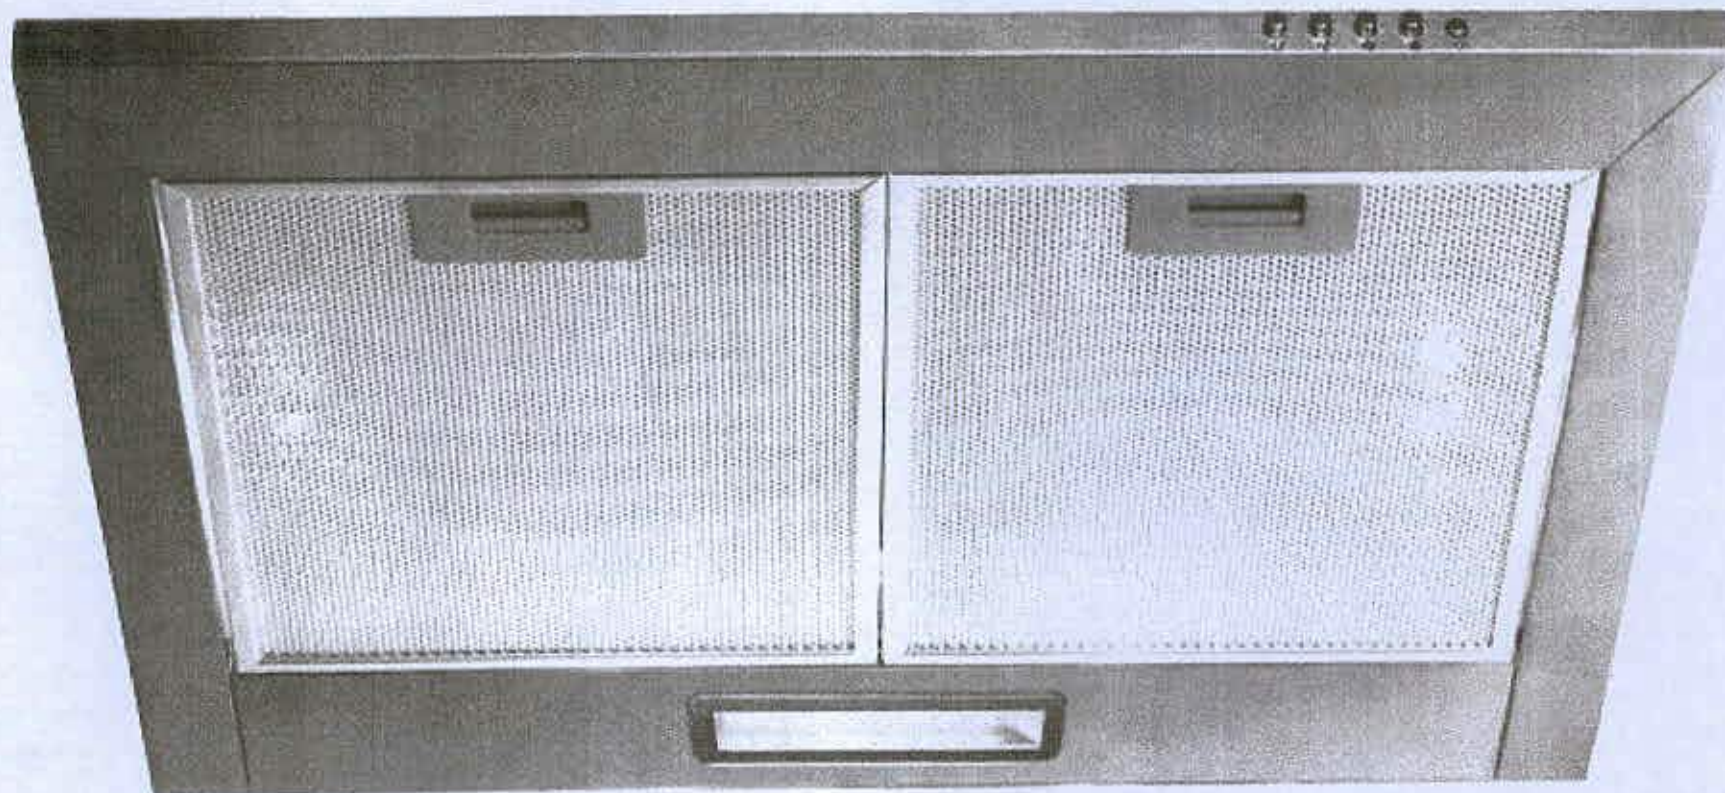

VENTILATION
(EXTRACTION FAN)
/ PLEASE SEE
VARIOUS SPEEDS
(BUTTONS)

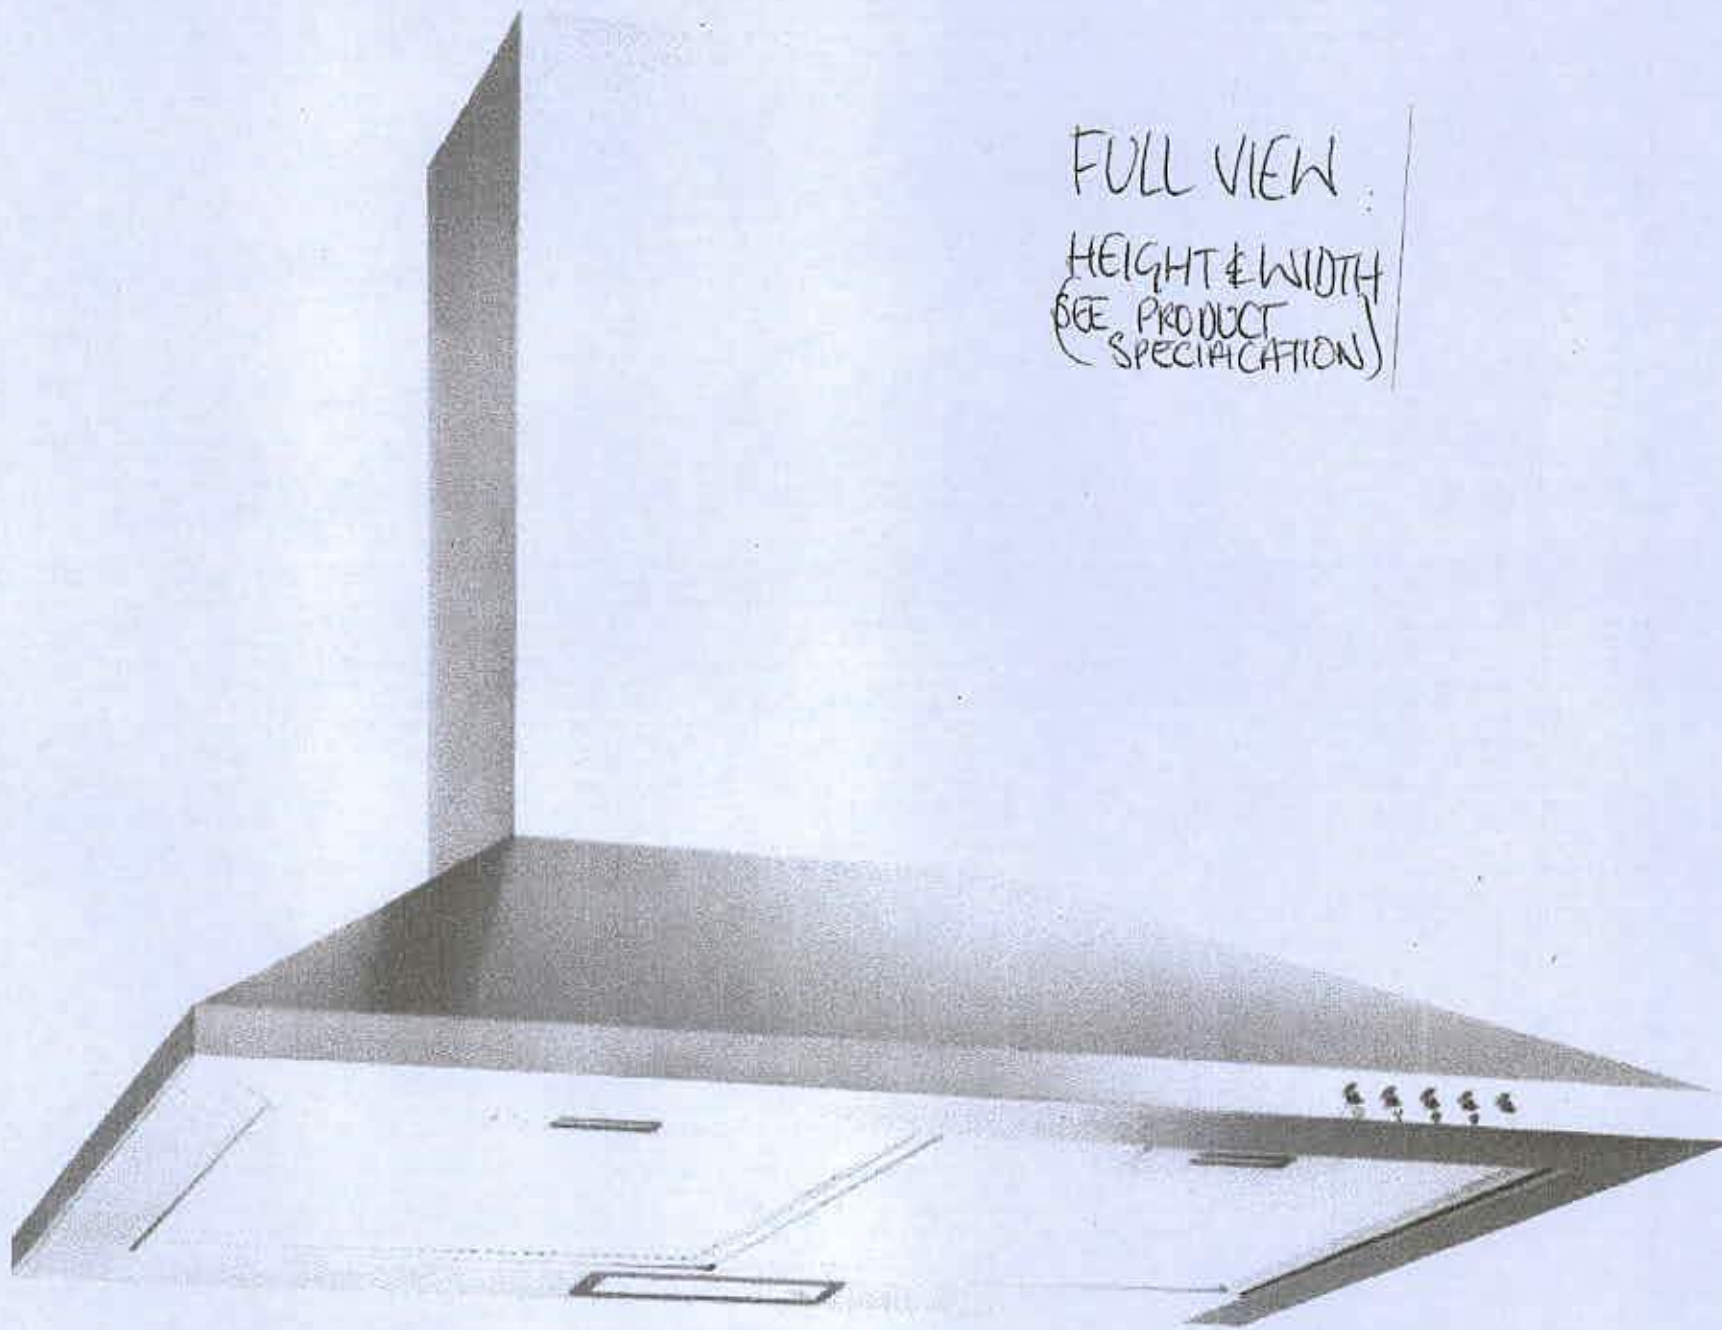

FULL VIEW :
HEIGHT & WIDTH
(SEE PRODUCT
SPECIFICATION)