
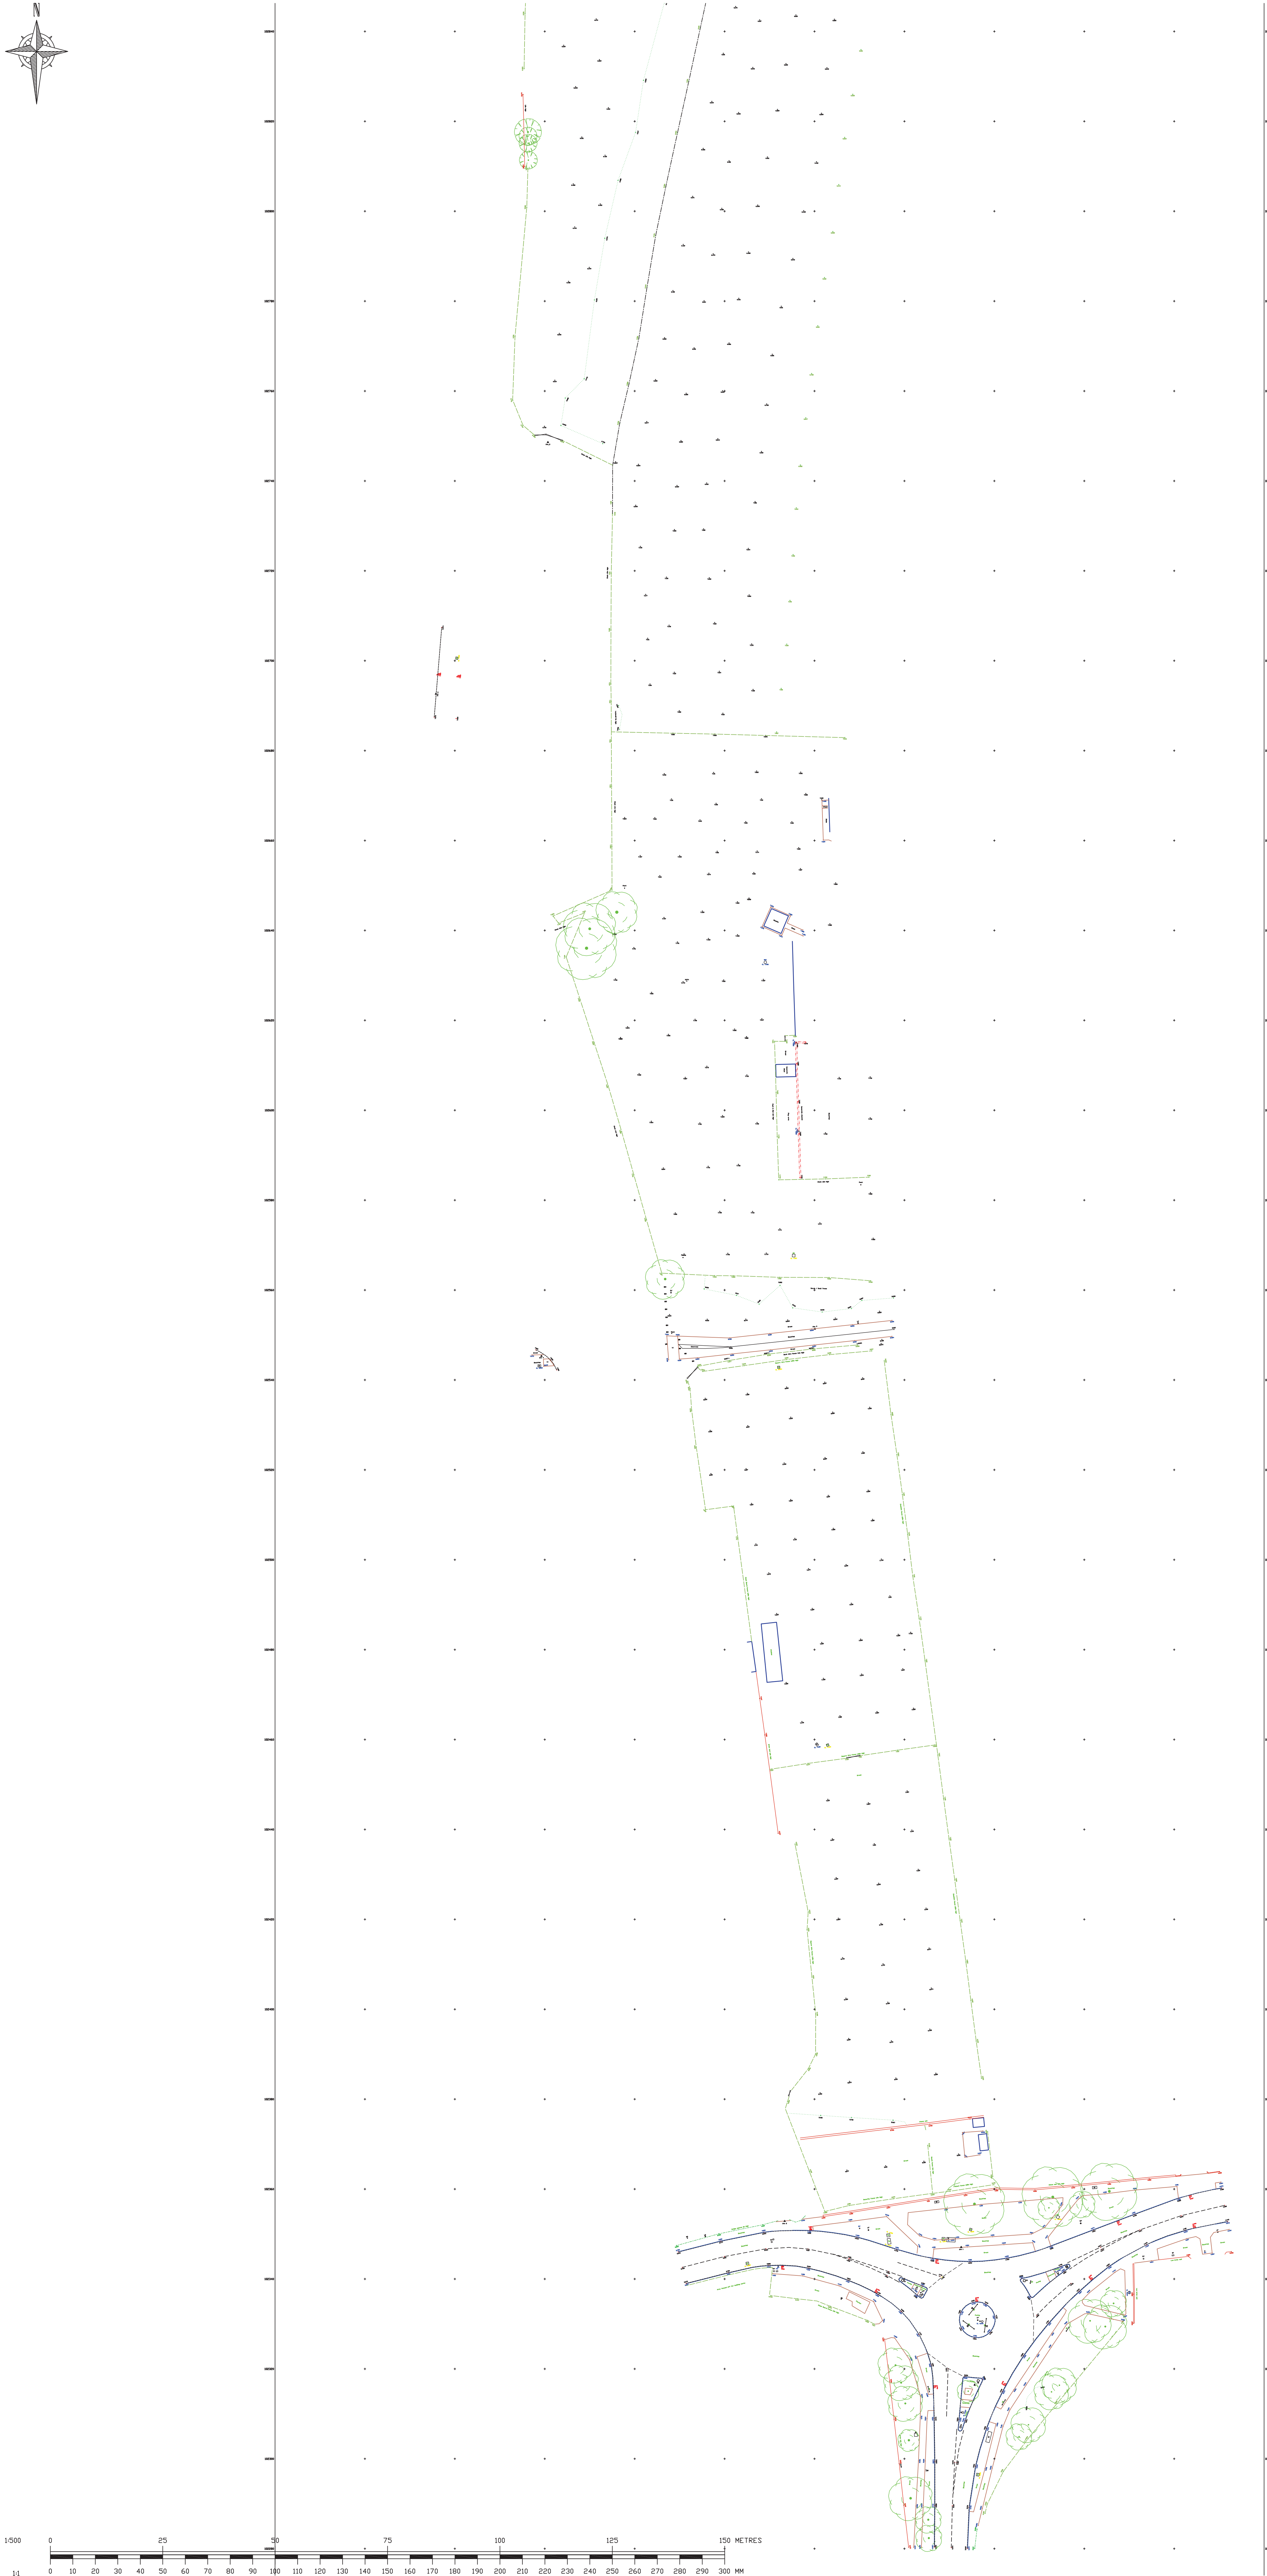


- Notes
1. The survey was carried out between Friday 23 Oct 2009 to Tue 27 Oct 2009, using Leica TPS 1203/1205 and GPS 1200 instruments.
 2. North relates to OS Grid North.
 3. All co-ordinates relate to OS GB36 Datum, incorporating the OSGB36 scale factor of 0.9996012717. All heights relate to OSGB 36 datum and have been computed using the OSTN02 Geoid model.
 4. To convert the survey to a flat grid, the points need to be multiplied by the constant 1.00296887.

- LEGEND
- ▲ Survey Station
 - IC - Inspection Cover
 - CA - Cable TV Cover
 - FH - Fire Hydrant
 - SV - Stop Valve
 - GV - Gas Valve
 - PB - Post Box
 - TCB - Cell box
 - TC - TCU Cover
 - PT - Parking Ticket Machine
 - ER - Earthing Rod
 - TB - Traffic Bollard
 - Litter Bin
 - Gully
 - ▷ MH - Manhole Triangular
 - MHC - Manhole Circular
 - PB - Post Box
 - Gate Post
 - TP - Telephone Pole
 - EP - Electricity Pole
 - RS - Road Sign (See Schedule)
 - TL - Traffic Light
 - B - Bollard
 - FP - Flag Pole
 - LP - Lamp Post
 - C - Canopy
 - G - Gate
 - Tree (Coniferous - girth and spread to scale)
 - Tree (Deciduous - girth and spread to scale)
 - Tree (Dead/diseased - girth and spread to scale)
 - Spot Level
 - Top of Wall Height
 - Apex Height
 - Eave Height
 - Kerb
 - Drop Kerb
 - Road Edge (no kerb)
 - Track Edge
 - Change of Surface
 - Road Centre Line
 - Double Yellow Lines
 - Wall
 - Fence
 - Edge of Hedge
 - Vegetation Edge
 - Iron Railings
 - Building
 - Apex Line
 - Eave Line
 - Parking Bay
 - Overhead Power Cable
 - Open Channel
 - Top of Bank
 - Bottom of Bank
 - Major Contour Interval - 10m
 - Minor Contour Interval - 0.1m

rev.	amendment	checked	date

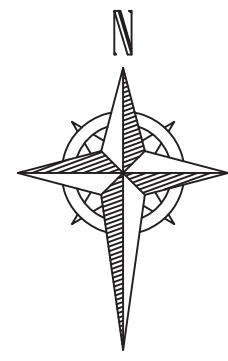

mayer brown

Mayer Brown Limited
Unit E15, Whitcross Business Centre, Whitcross Lane
Sharncliffe, Leicestershire, LE11 1JF
Telephone 01933 866234 Fax 01933 866737
info@mayerbrown.co.uk
www.mayerbrown.co.uk

client

MAYERBROWN LTD

project

**FITZALAN LINK ROAD
LITTLEHAMPTON**

scale 1:500@A0

drawn by ML

checked by RPW

date 30 OCT 2009

cad file

IR.MB.MISC(LHAMPTON).2.21.DWG

title

**DETAILED TOPOGRAPHICAL
SURVEY (SOUTH)**

drawing number

IR.MB.MISC(LHAMPTON).2.21

rev.