


TYPE	F10
Width	11500 mm
Length	21540 mm

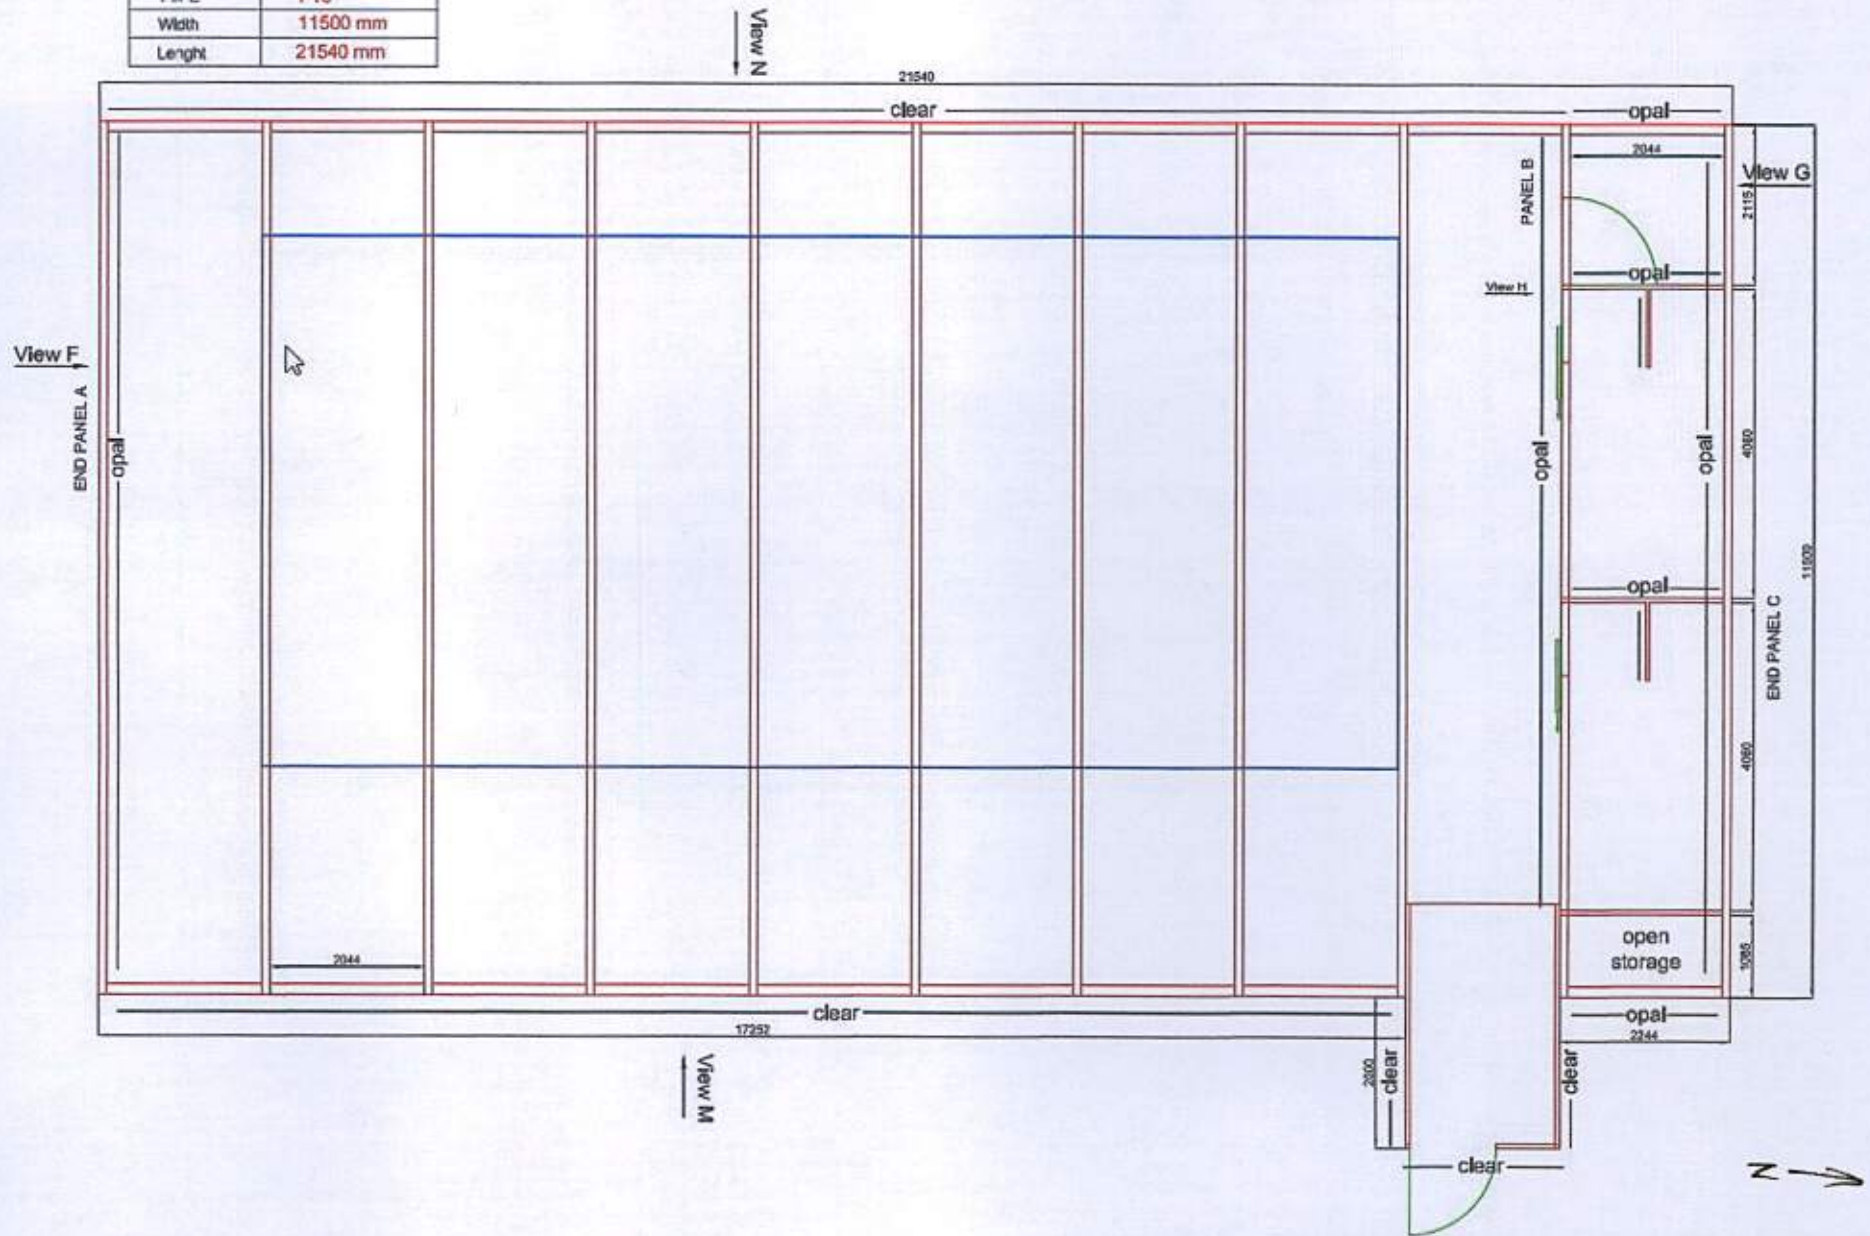

Arch Enclosures Limited
 Registered in England n° 7050970
 PO Box 425, Haywards Heath, West Sussex, RM16 2YR, England
 Phones 00 44 (0)1444 411411 Fax 00 44 (0) 1444 411376

WHITE MEADOW View on top 1:100
 18, February 2013 n°10 WHITE MEADOW TO BE USED TO ORDER ONLY ARE 130x100 A3