
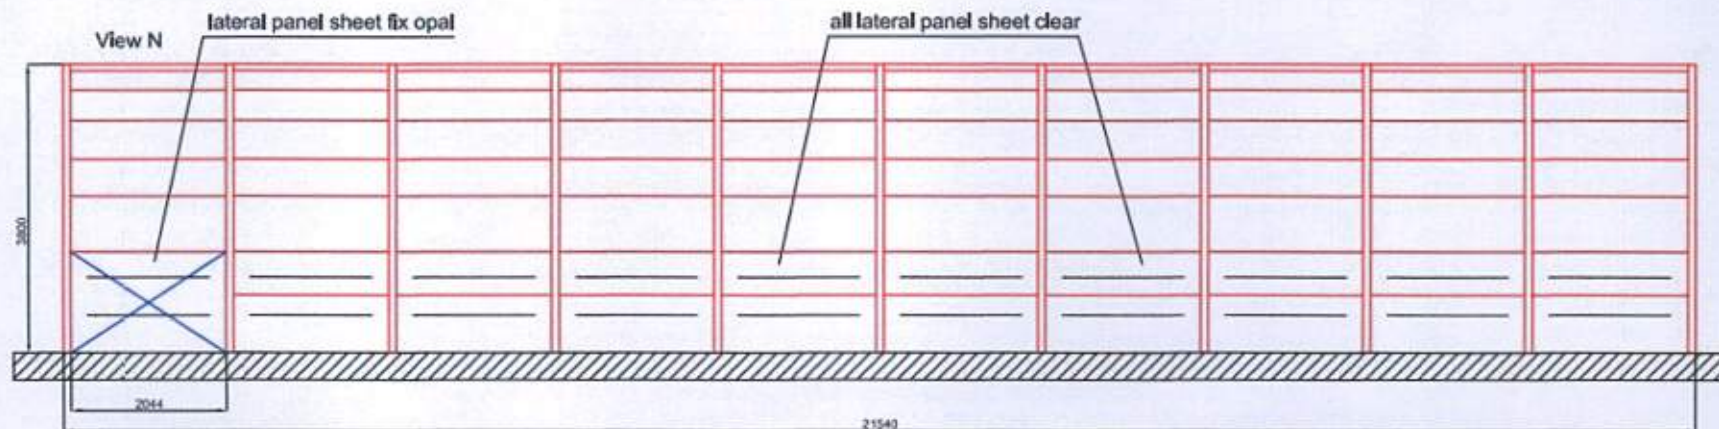


TYPE	F10
Width	11500 mm
Length	21540 mm

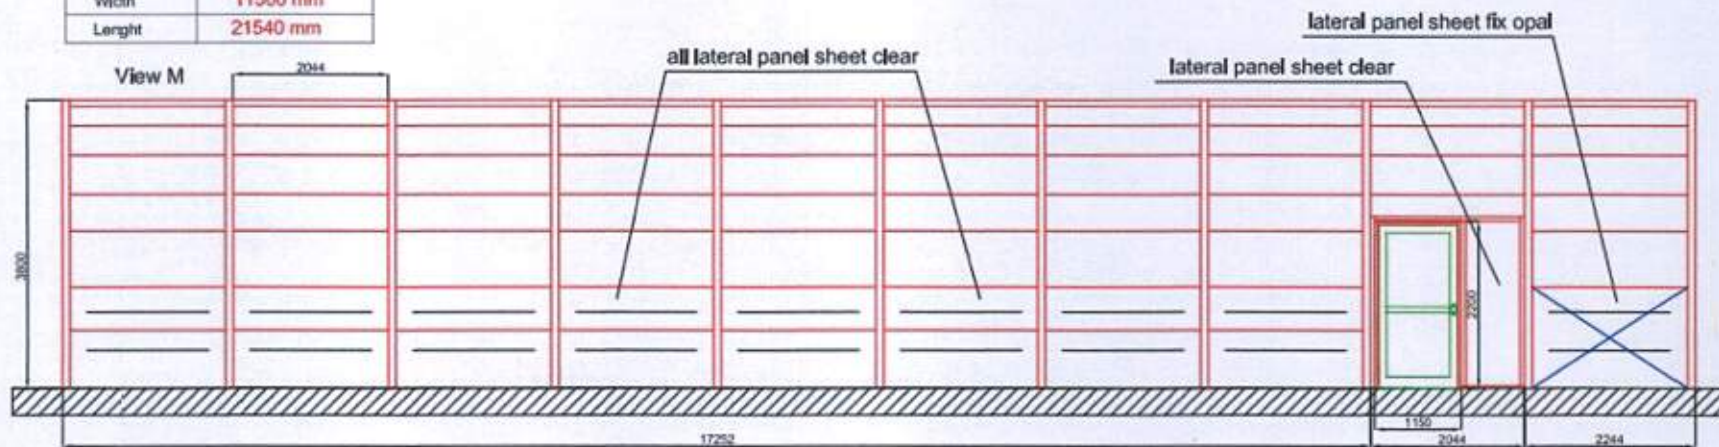

Arch Enclosures Limited

Registered in England n° 7659970

PO Box 425, Haywards Heath, West Sussex, RH16 2YR, England
 Phones 00 44 (0)1444 411411 Fax 00 44 (0) 1444 411376

WHITE MEADOW
 View on side

1:100

18, February 2013

an 20

WHITE MEADOW 2 (Arch Enclosures) Ltd
 are 150x100

A3