


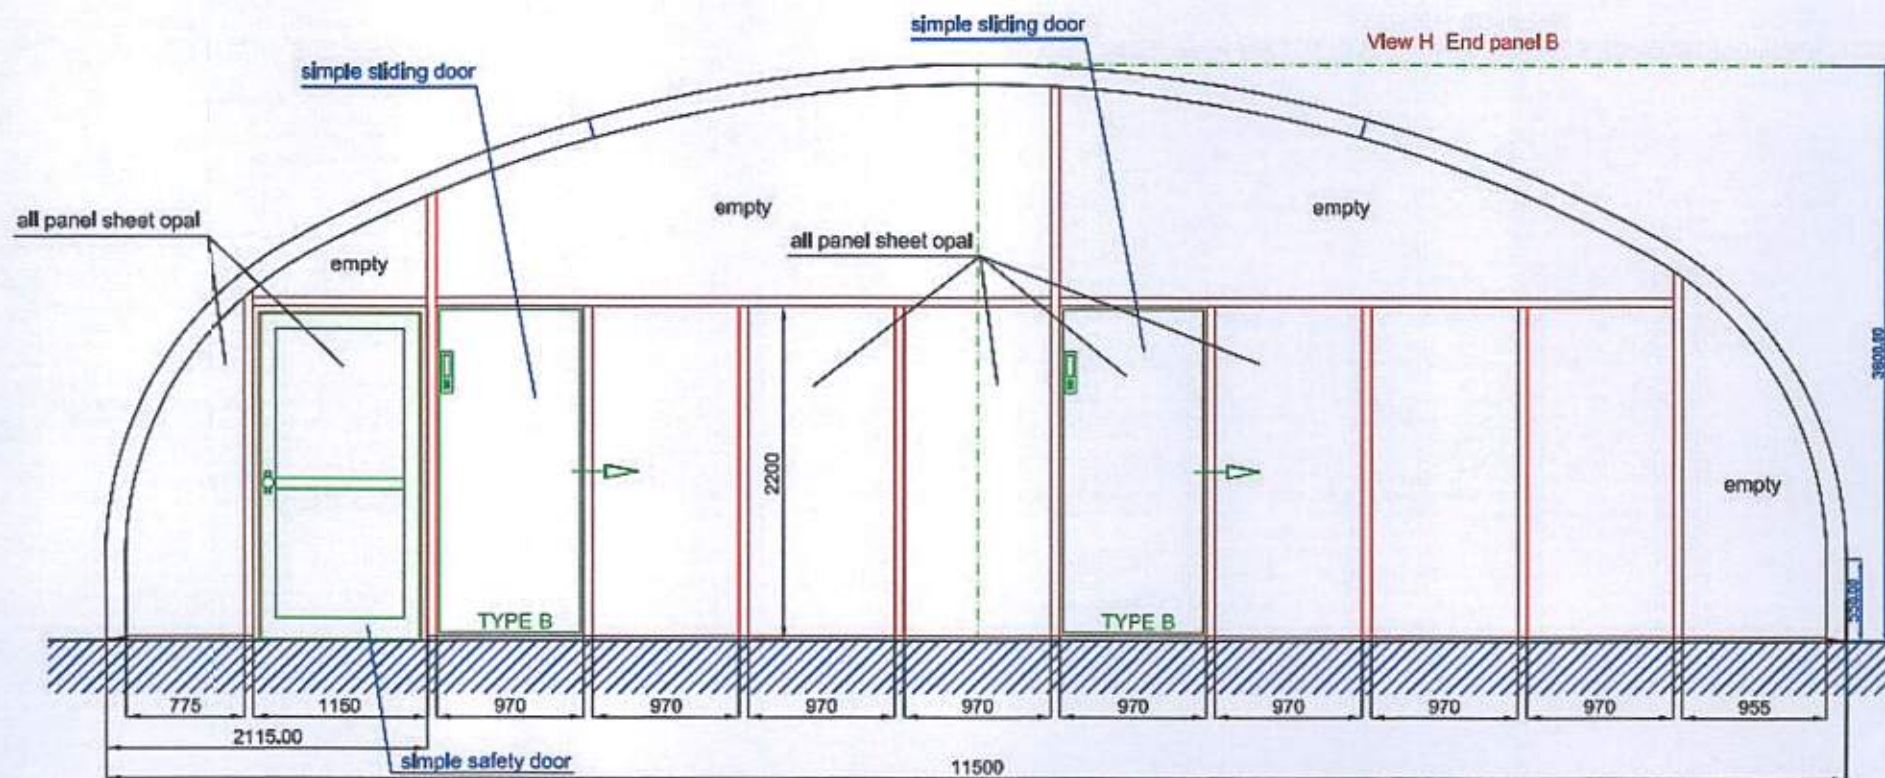

Arch Enclosures Limited

Registered in England n° 7650970
PO Box 425, Haywards Heath, West Sussex, RH16 2YR, England
Phones 00 44 (0)1444 411411 Fax 00 44 (0) 1444 411376

WHITE MEADOW
View H end panel B

1:50

18, February 2013

n°31

WHITE MEADOW V16-1000Design.dwg
REV 130x100