


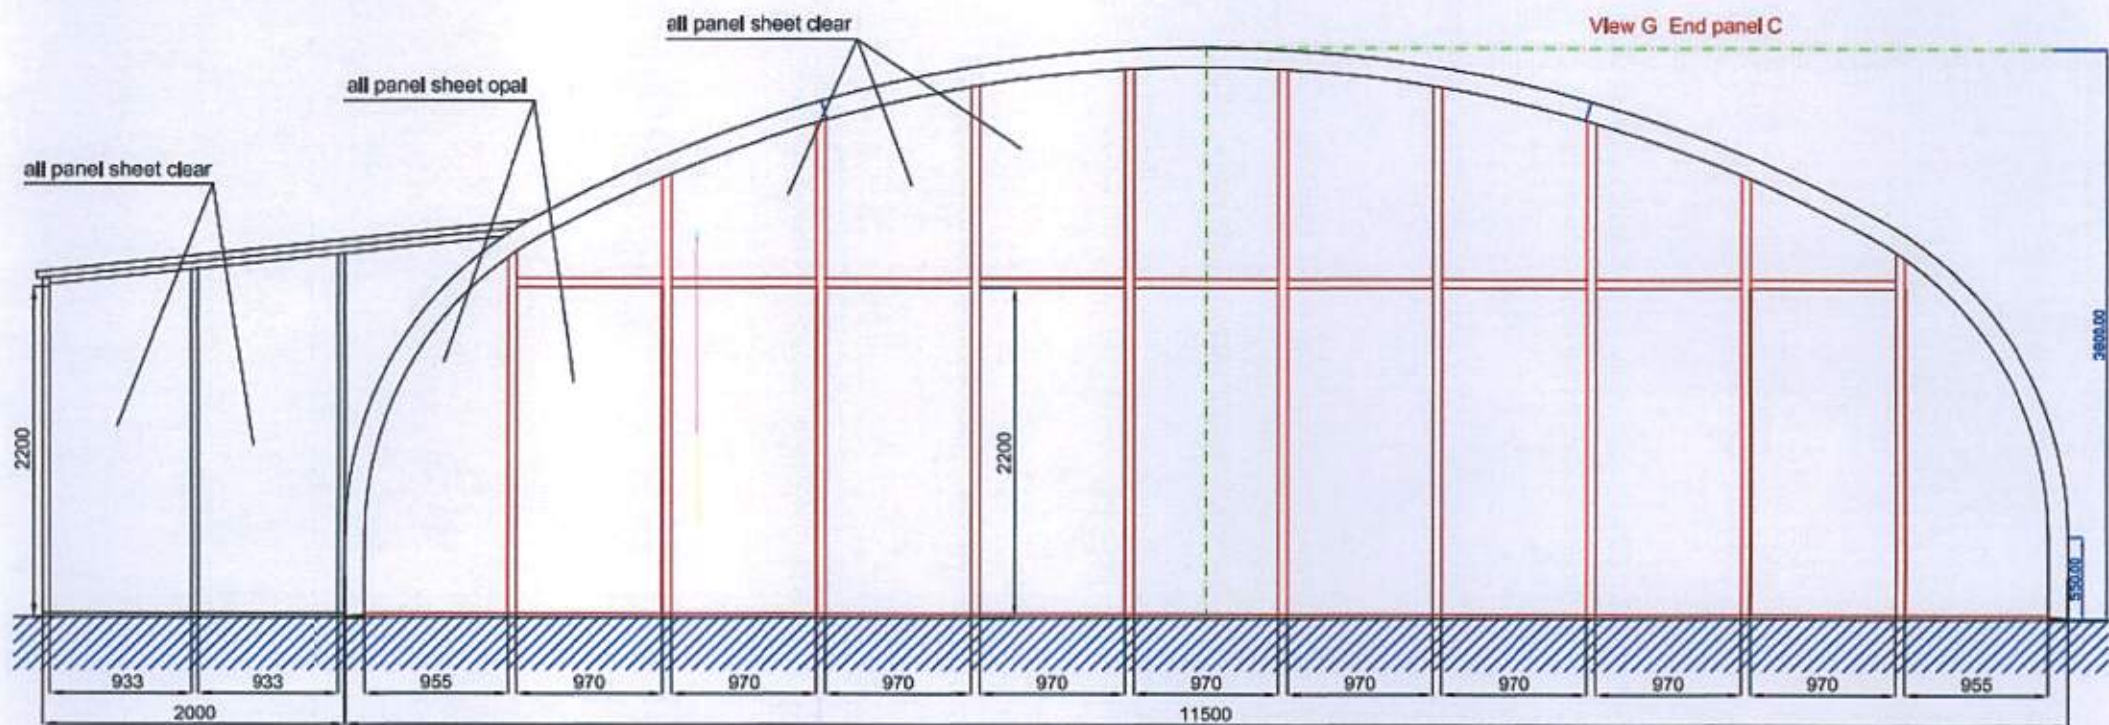

Arch Enclosures Limited

Registered in England n° 7656970
 PO Box 425, Haywards Heath, West Sussex, RH16 2YR, England
 Phones 00 44 (0)1444-411411 Fax 00 44 (0) 1444-411376

WHITE MEADOW
View G end panel C

1:50

18, February 2013

n°32

WHITE MEADOW 7161101.dwg
 size 130x100