


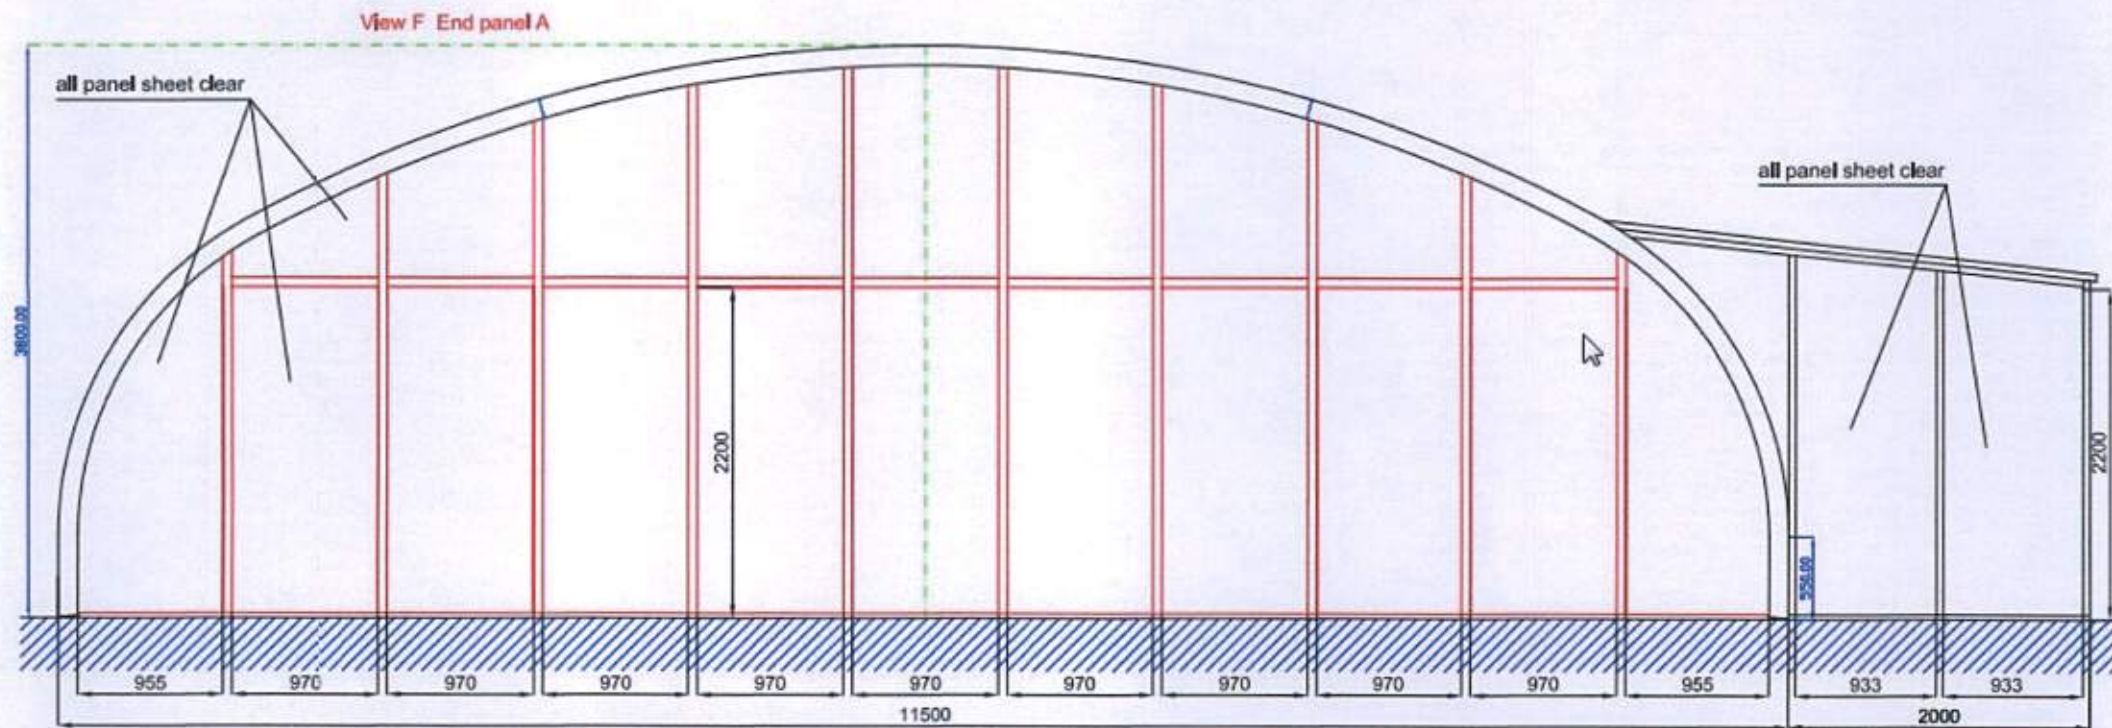

Arch Enclosures Limited
 Registered in England n° 7656970
 PO Box 425, Haywards Heath, West Sussex, RH16 2YR, England
 Phones 00 44 (0)1444.411411 Fax 00 44 (0) 1444.411376

WHITE MEADOW
 View F end panel A

1:50

18, february 2013

n°30

WHITE MEADOW 0136111111.dwg
 are 130x100