


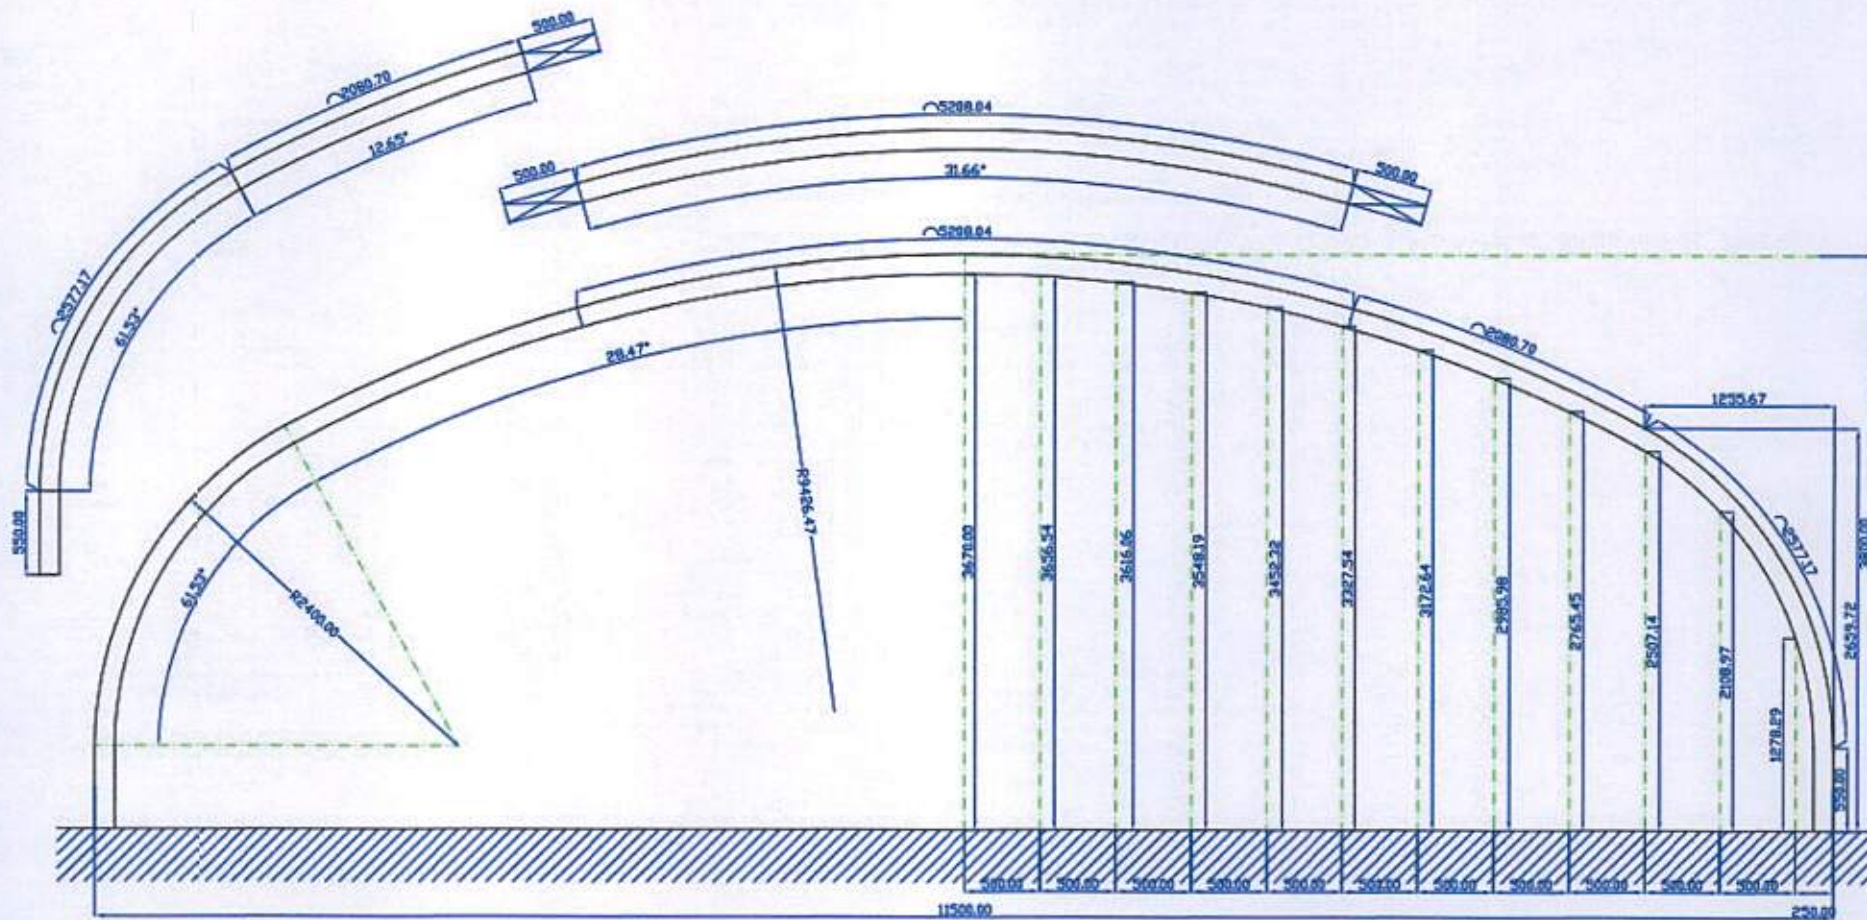

Arch Enclosures Limited

Registered in England n° 7656970
PO Box 425, Haywards Heath, West Sussex, RH16 2YR, England
Phone: 00 44 (0) 1444.411411 Fax: 00 44 (0) 1444.411376

WHITE MEADOW
Arch section

1:50

18, February 2013

n° 40

WHITE MEADOW Final Design.dwg
Rev 130x100