


TYPE	F10
Width	11500 mm
Length	21540 mm

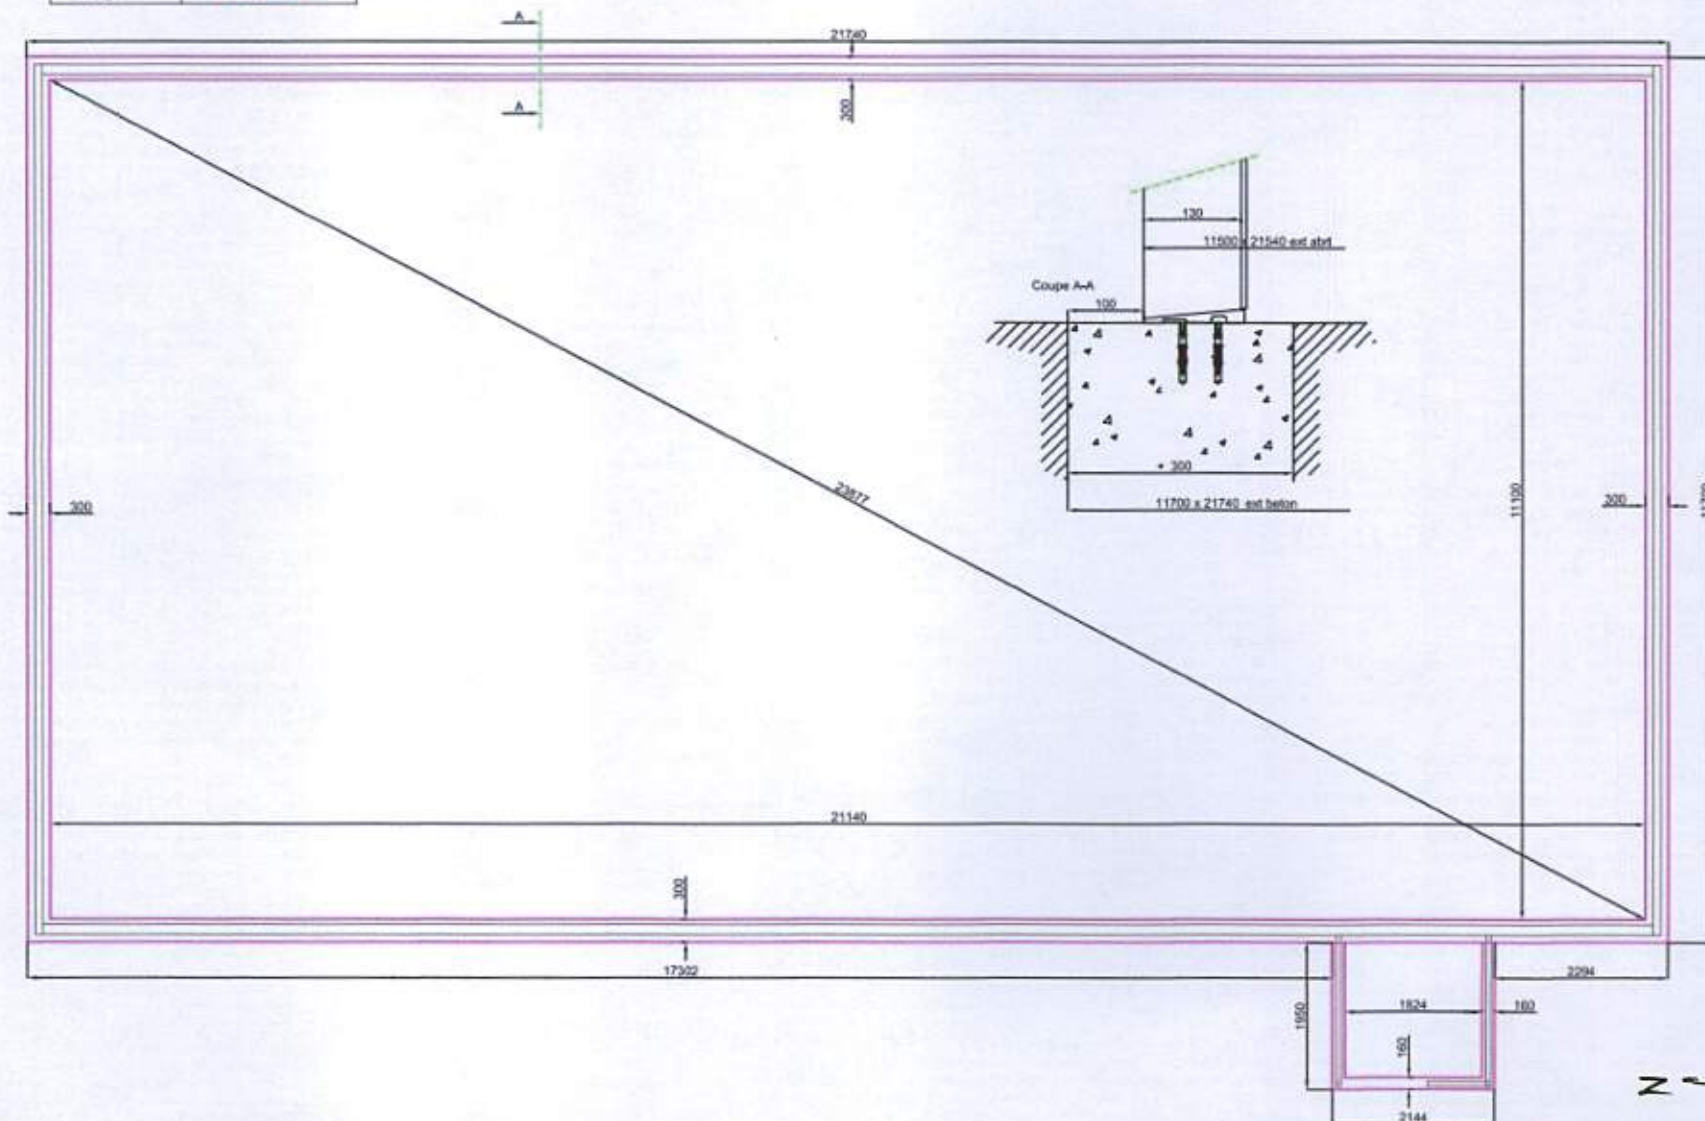

Arch Enclosures Limited
 Registered in England n° 7656970
 PO Box 425, Haywards Heath, West Sussex, RH16 2YR, England
 Phones 00 44 (0)1444 411411 Fax 00 44 (0) 1444 411376

WHITE MEADOW
 foundation concrete beam 1:100

18, february 2013

n°00

THIS IS A PRELIMINARY DRAWING
 any 130x100

A3