


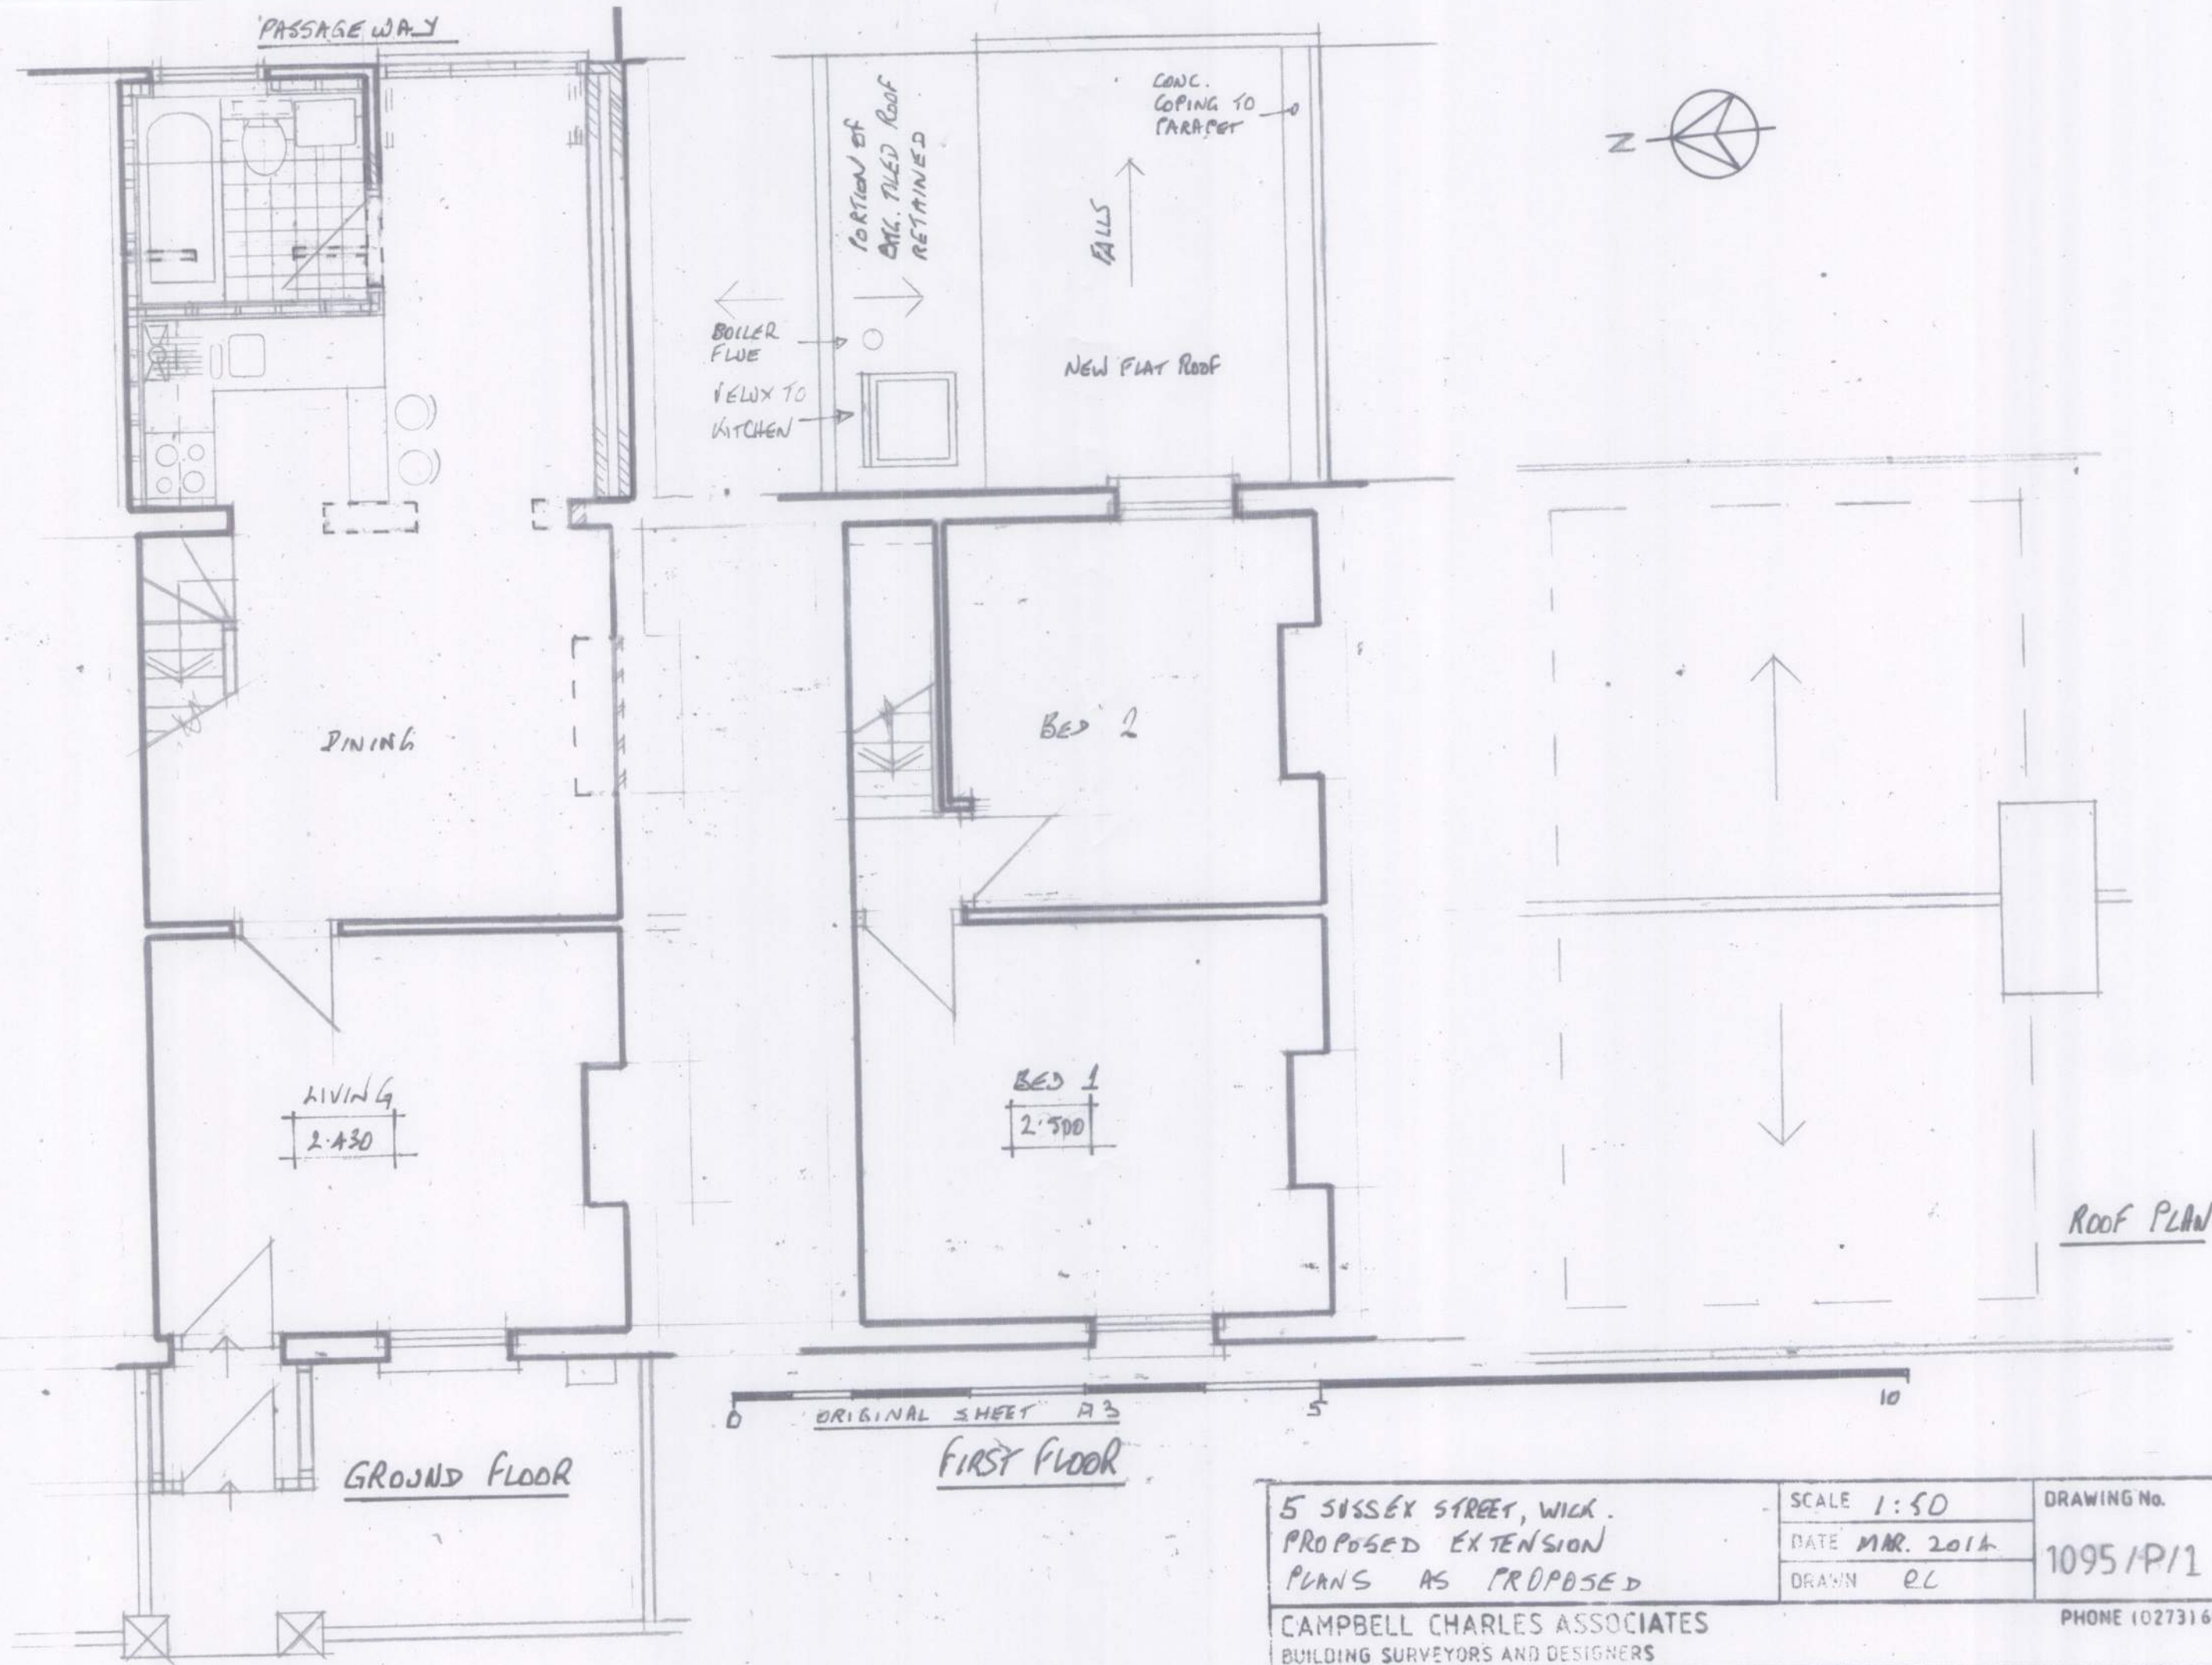

5 SUSSEX STREET, WICK. PROPOSED EXTENSION PLANS AS PROPOSED	SCALE 1:50	DRAWING No.
	DATE MAR. 2014	1095/P/1
	DRAWN EC	
CAMPBELL CHARLES ASSOCIATES BUILDING SURVEYORS AND DESIGNERS		PHONE (0273) 607210