


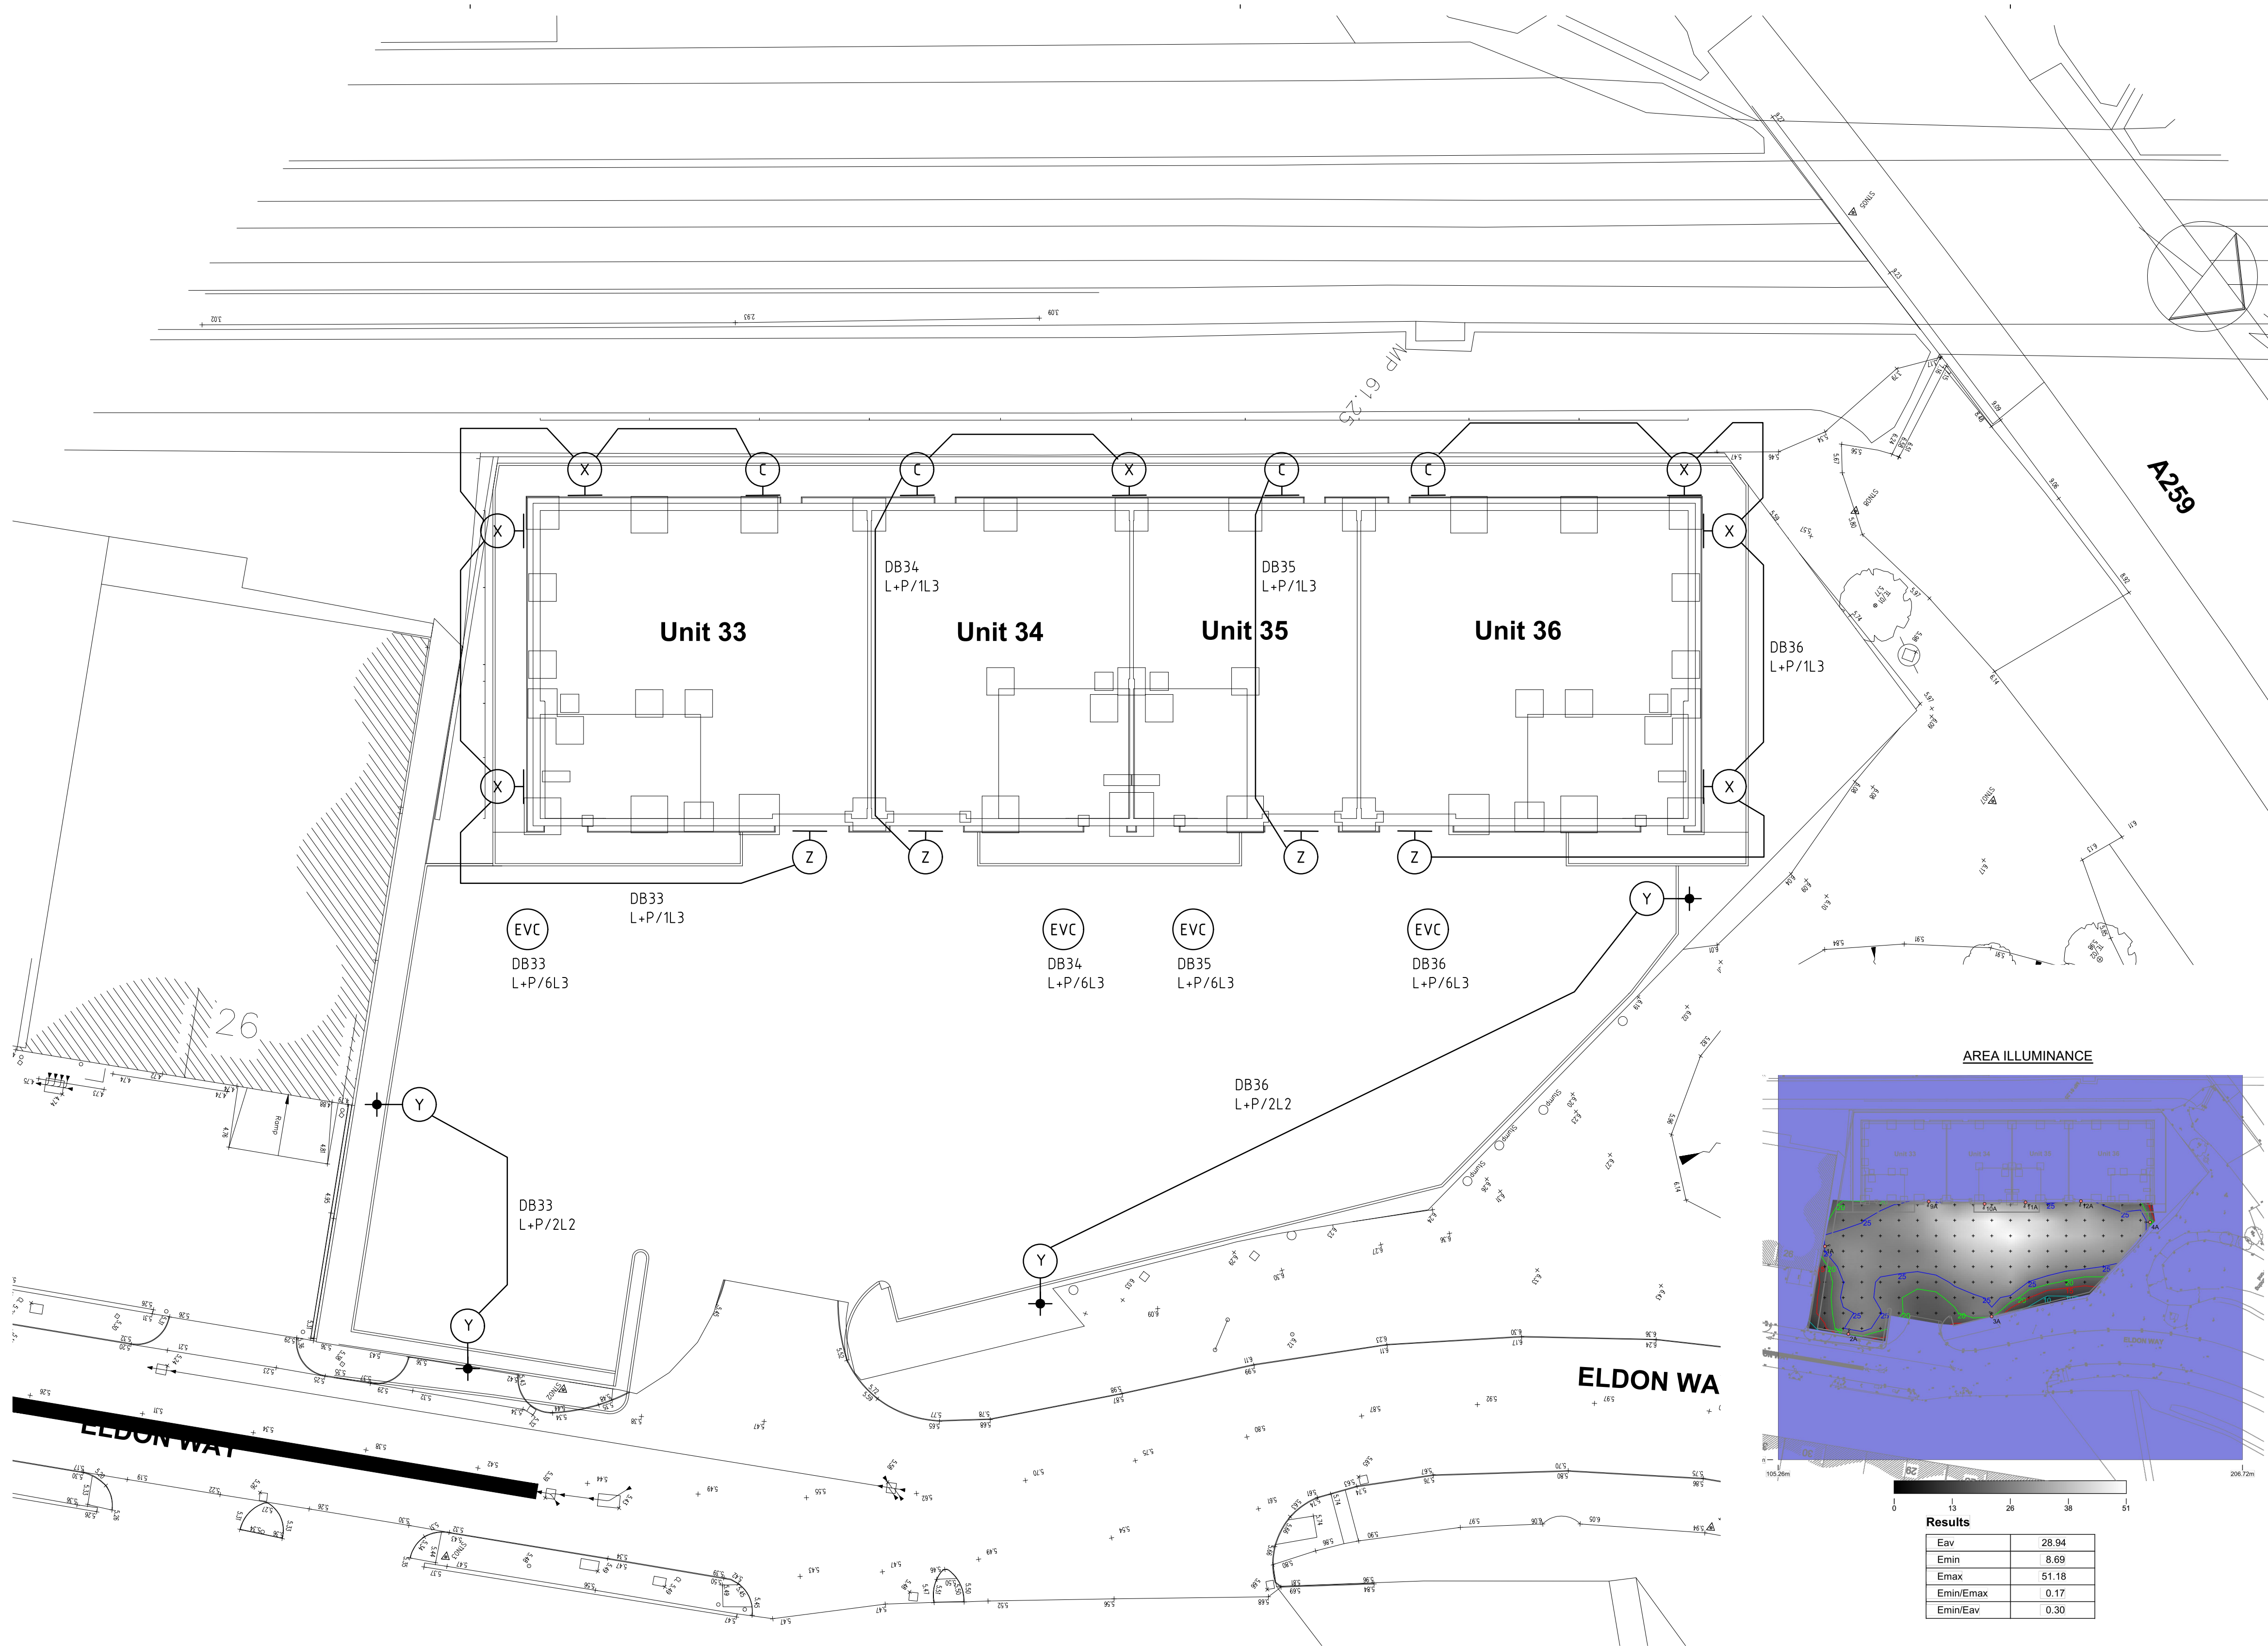

NOTES

- DO NOT SCALE THIS DRAWING.
- FINAL LOCATIONS OF ALL PLANT EQUIPMENT ETC. TO BE CHECKED ON SITE.
- WHERE APPLICABLE ALL WORKS ON DIFFERENT SERVICES SHALL BE COORDINATED AT SITE.

LEGEND

- SURFACE EMERGENCY BULKHEAD LUMINAIRE  
AS SMART SYSTEMS UK WK/LED/M3-C1
- 23W LED BULKHEAD - WALL MOUNTED (5M)  
AS HOLOPHANE WAP.LA034
- 105W LED FLOODLIGHT - COLUMN MOUNTED (8M)  
AS HOLOPHANE DSX1.2.LA114
- 105W LED FLOODLIGHT - WALL MOUNTED (8M)  
AS HOLOPHANE DSX1.2.LA114
- ELECTRIC VEHICLE CHARGING POINT

NOTES

EXTERNAL LIGHTING COMPRISES OF BUILDING + POLE MOUNTED LED FLOODLIGHTS.  
REFER TO LEGEND FOR DETAIL OF MOUNTING & HEIGHT.  
WIRING CARRIED OUT USING PVC/SWA/PVC CABLE RUN CLIPPED DIRECT AND IN 100 DIA PVC DUCTS TO COLUMN FITTINGS.  
CONTROL VIA A PHOTOCELL + TIME SWITCH + CONTACTOR PANEL WITH MANUAL OVERRIDE.

|     |          |                |  |      |      |
|-----|----------|----------------|--|------|------|
|     |          |                |  |      |      |
|     |          |                |  |      |      |
| P2  | 15.06.21 | CCT REFS ADDED |  | SR   | WL   |
| Rev | Date     | Description    |  | Drwn | Chkd |

Health & Safety.

UNLESS OTHERWISE NOTED, IT IS CONSIDERED THAT THERE ARE NO UNUSUAL HEALTH AND SAFETY RISKS ASSOCIATED WITH THESE WORKS PROVIDED THAT THEY ARE CARRIED OUT BY A COMPETENT CONTRACTOR.

Drg Issue.

**PRELIMINARY**

Client.

Project.  
ELDON ROAD  
LITTLEHAMPTON

Title.  
EXTERNAL SERVICES LAYOUT

**MLA BUILDING SERVICES LTD**

92 Forest Road  
Loughton  
Essex  
IG10 1EQ

(T) 0208 508 7817 (M) 07860 626 521

|                   |             |
|-------------------|-------------|
| Date. JUNE 21     | Drawn. SR   |
| Scale. 1:200 @ A1 | Checked. WL |

|                |           |
|----------------|-----------|
| Drg No.        | Revision  |
| <b>3430/E4</b> | <b>P2</b> |

