




DRWG: DS/SHIELDS/02  
 DATE: 16/02/2017  
 DRWN: DEADSPACE DESIGNS

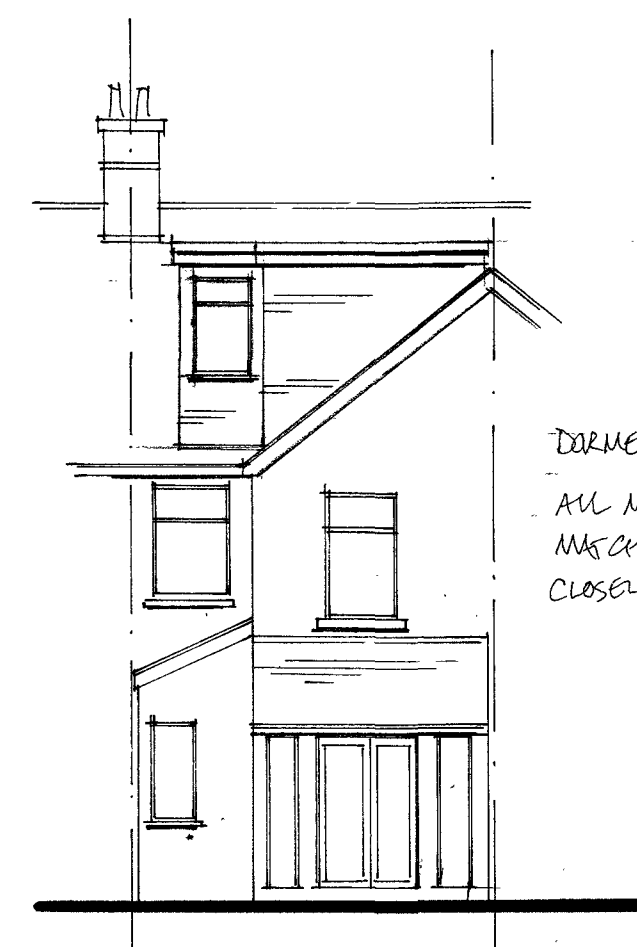

REAR EAST

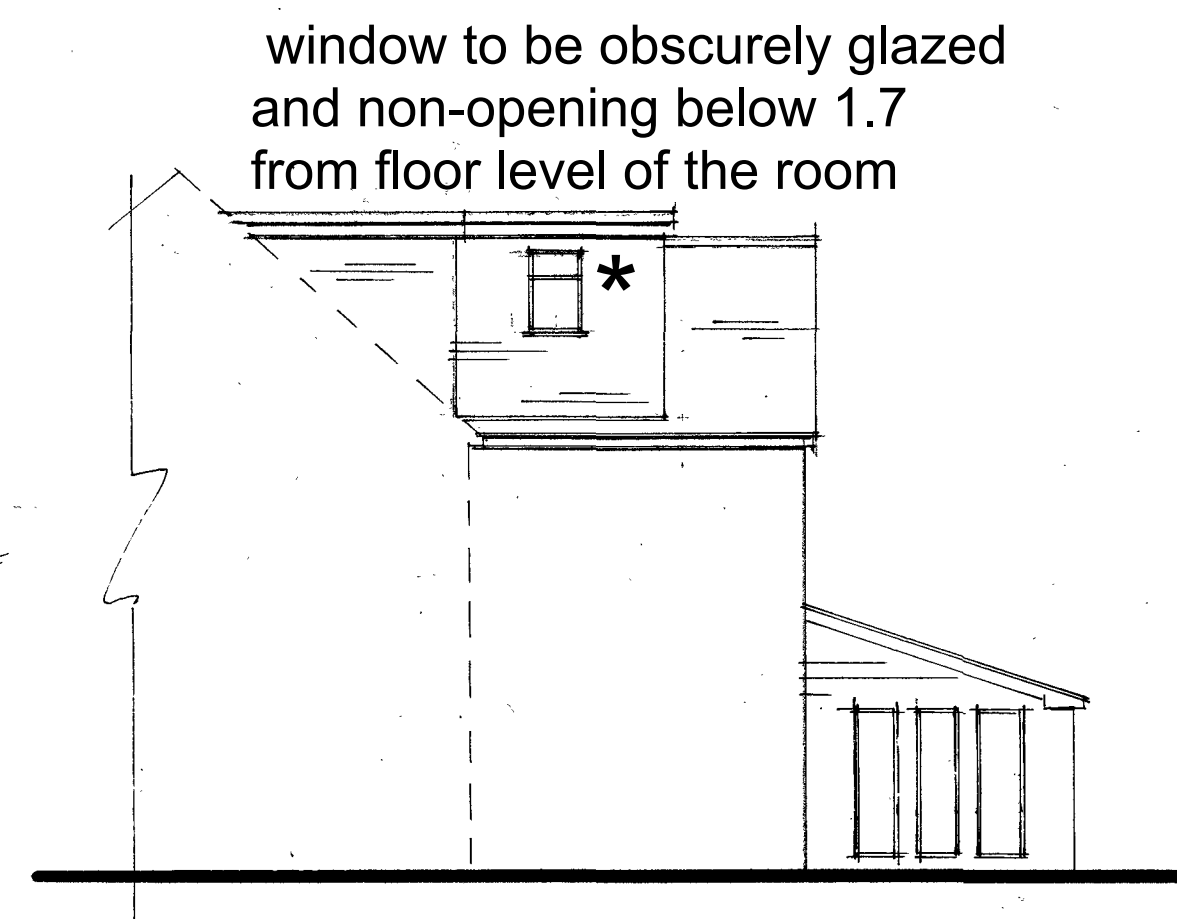


SIDE SOUTH

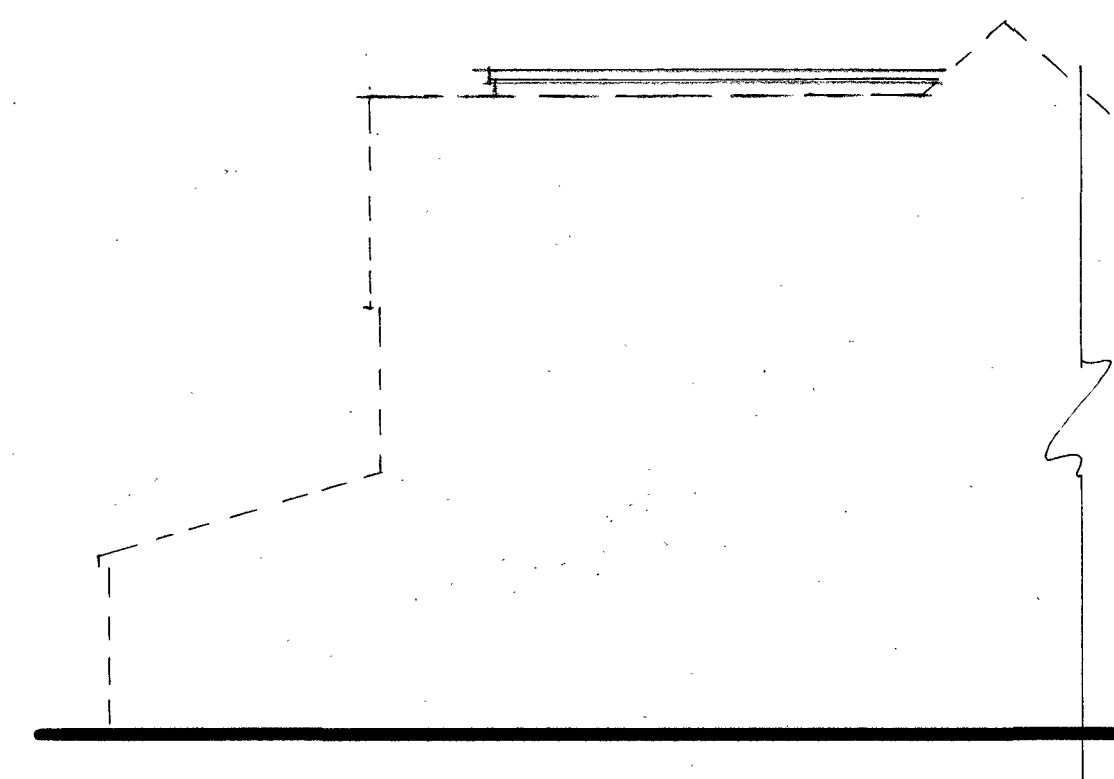


SIDE NORTH





FRONT WEST

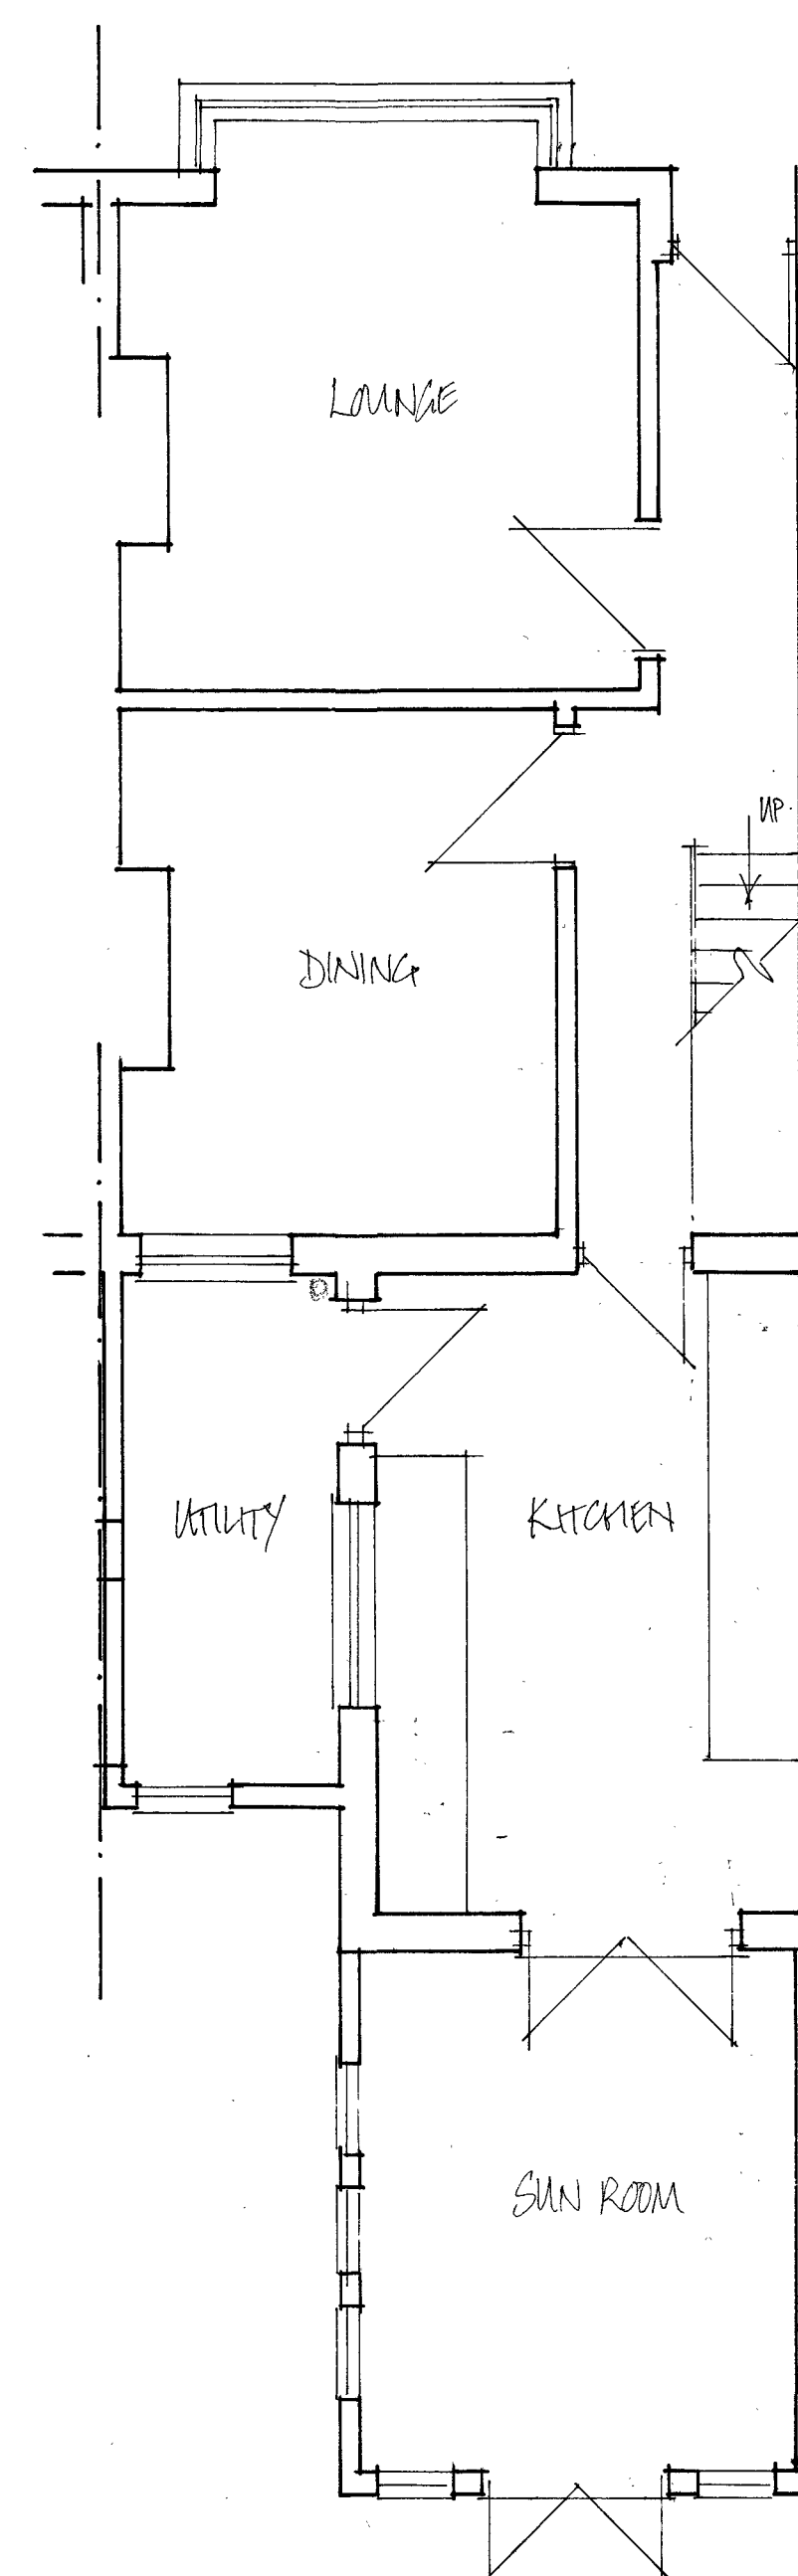

GROUND

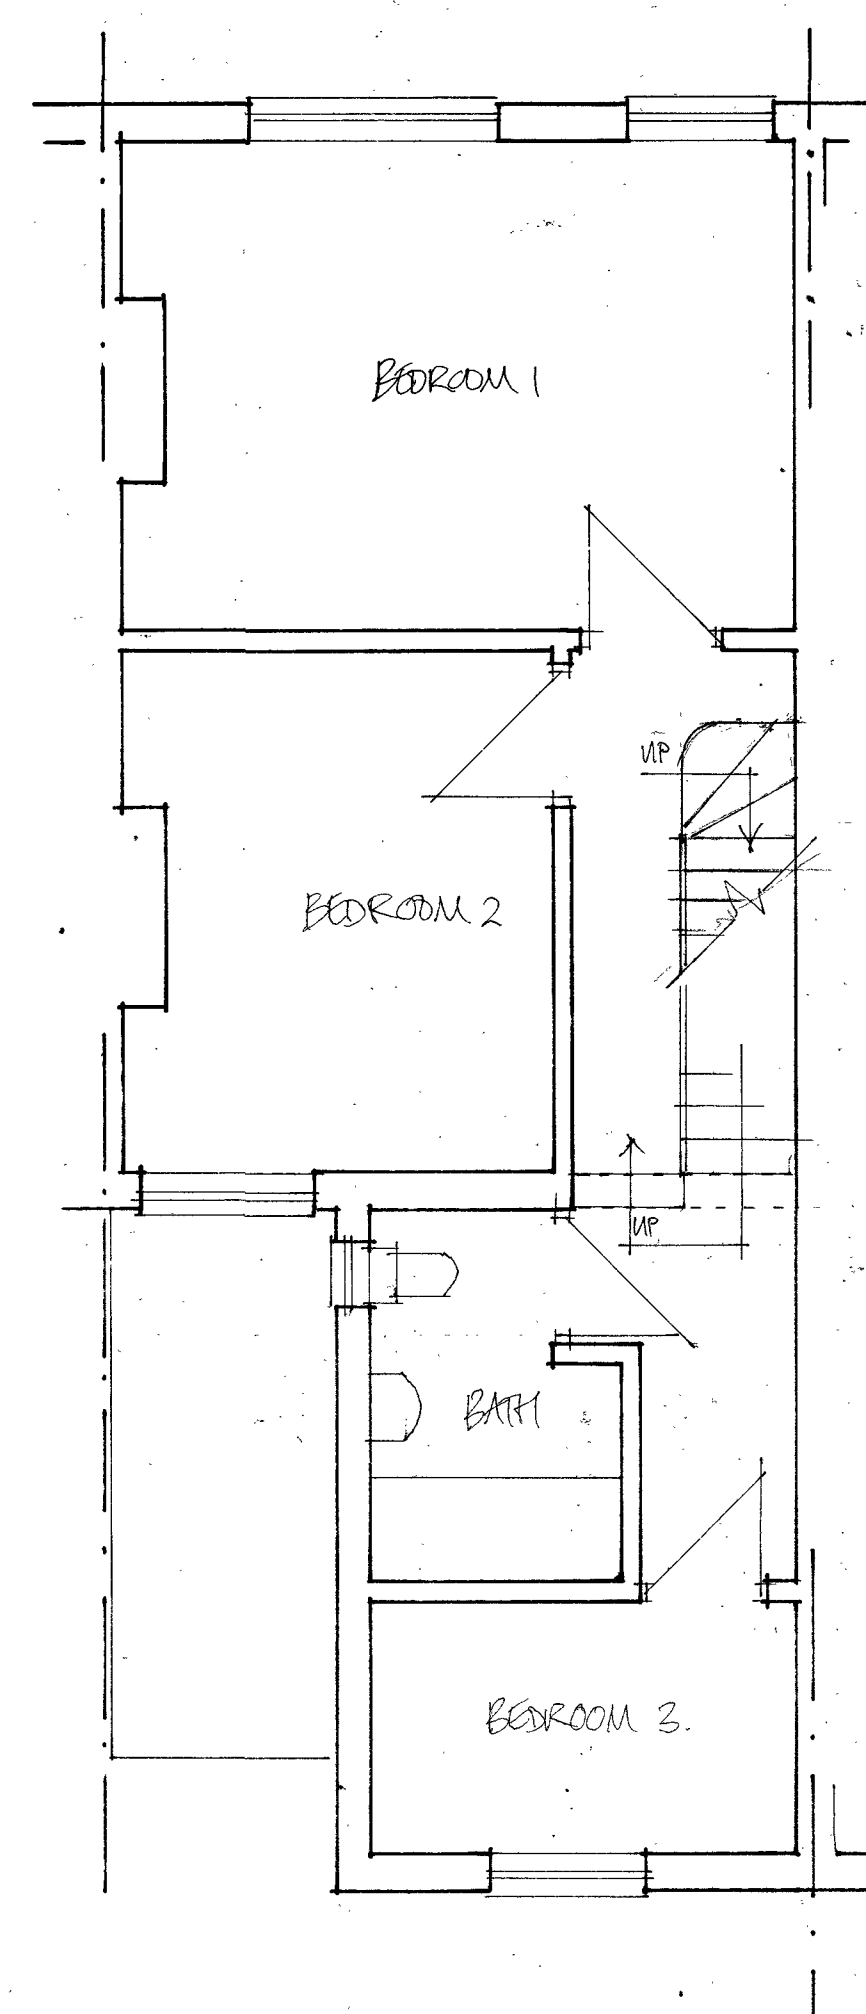

FIRST

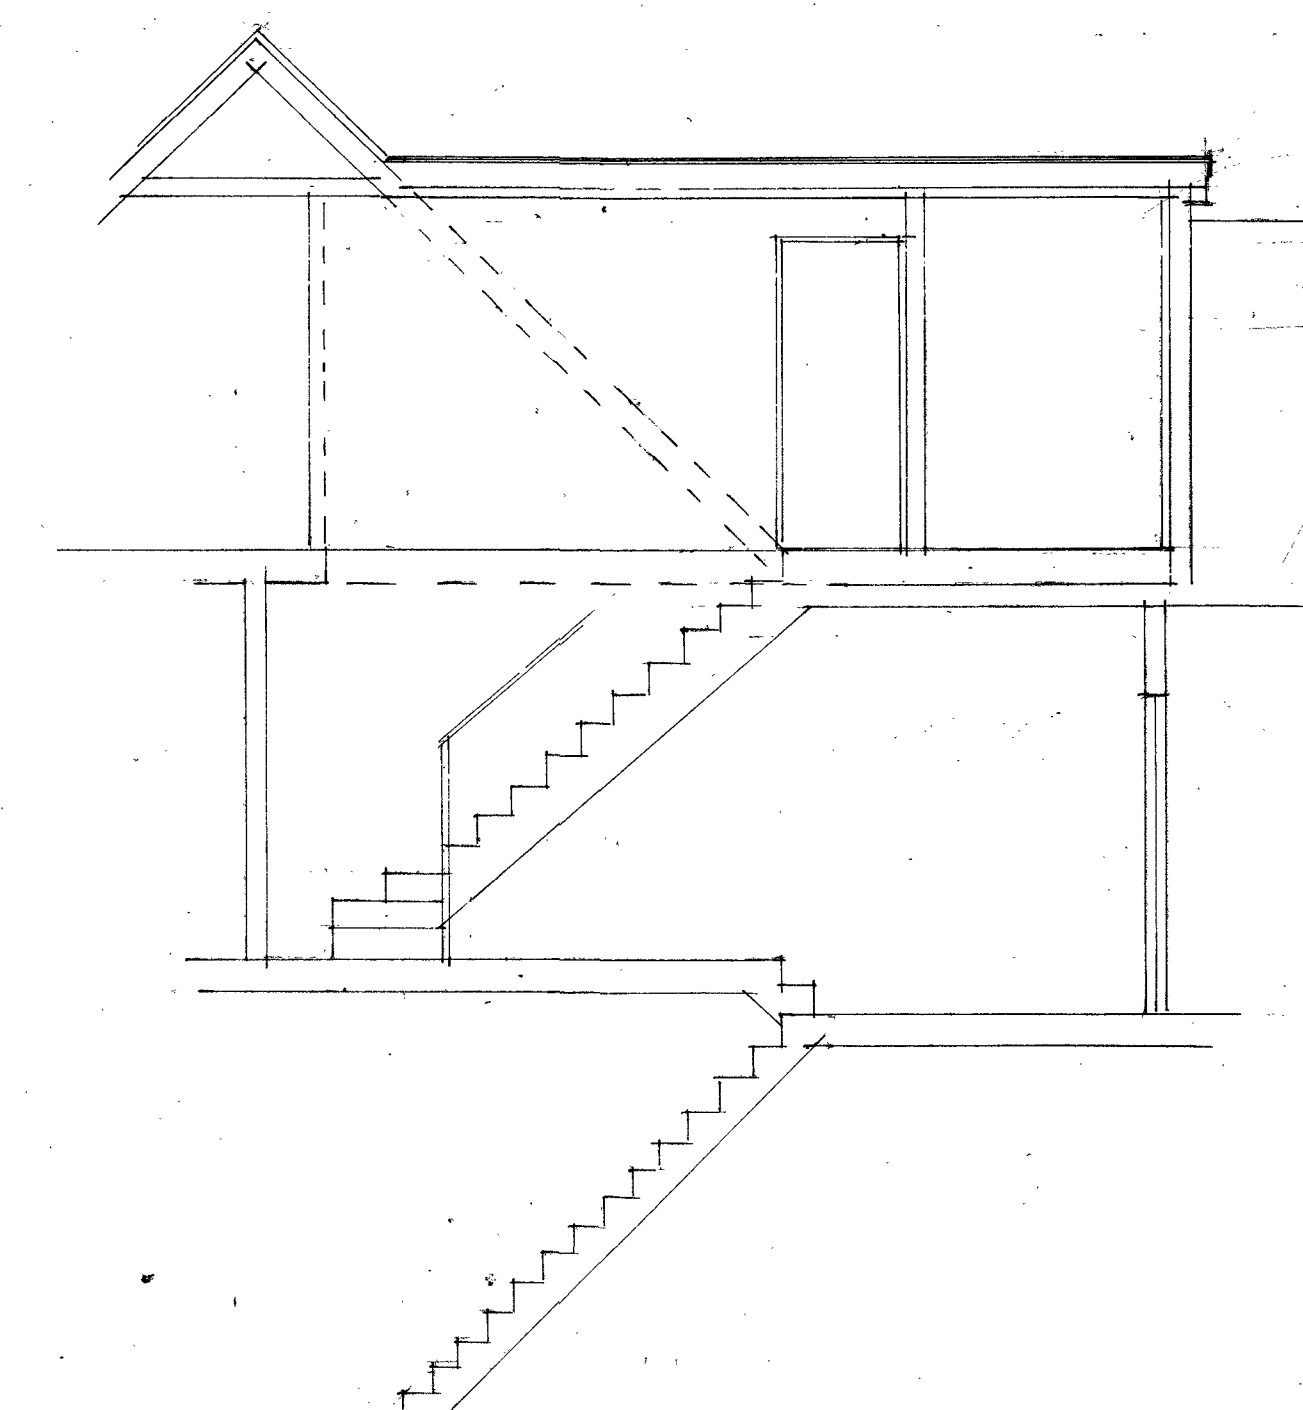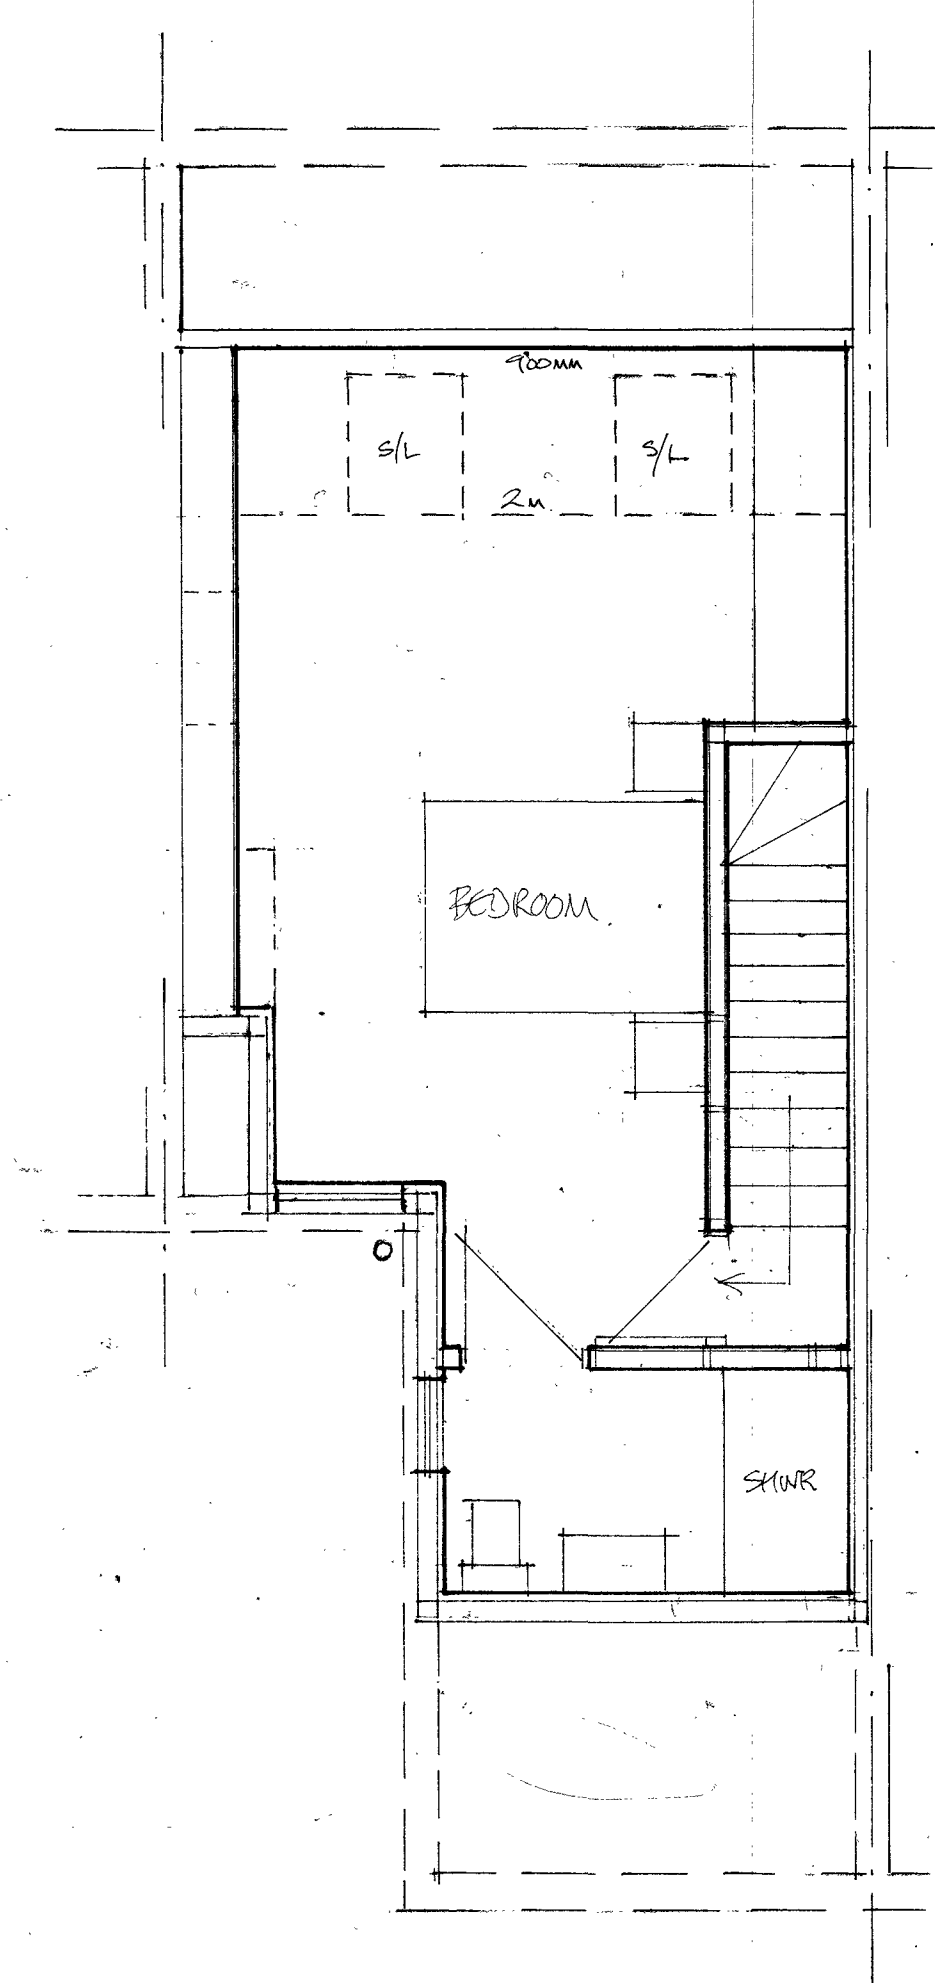

TEST SECTION FOR  
 STAIR HEADHEIGHT. 1:50.

SCALE BAR AT A1 PAPER SIZE

