


1/100 scale



West Elevation to Norfolk Road




South Elevation to Western Road

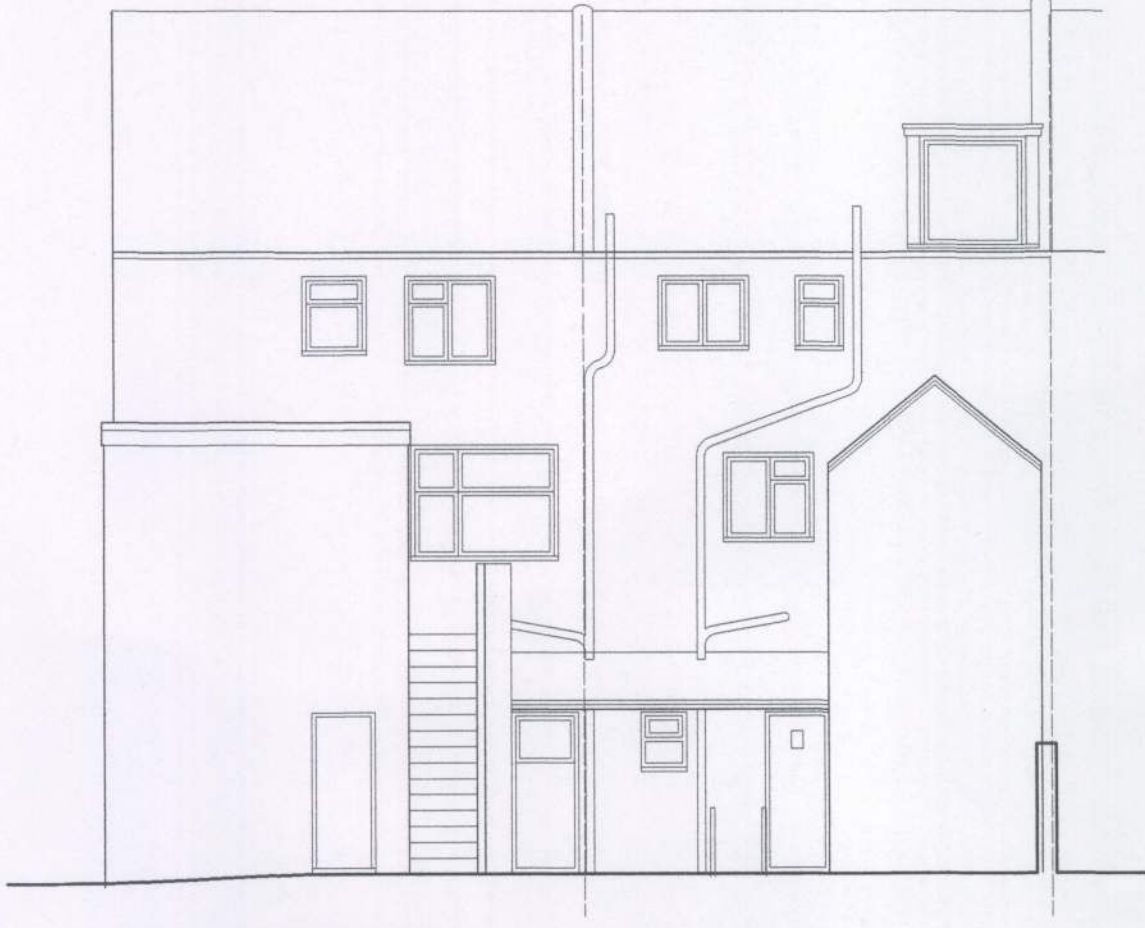


East Elevation to rear yard


Materials generally to match existing as closely as possible
New walling painted Render
Windows top-hung PVC casements to match existing

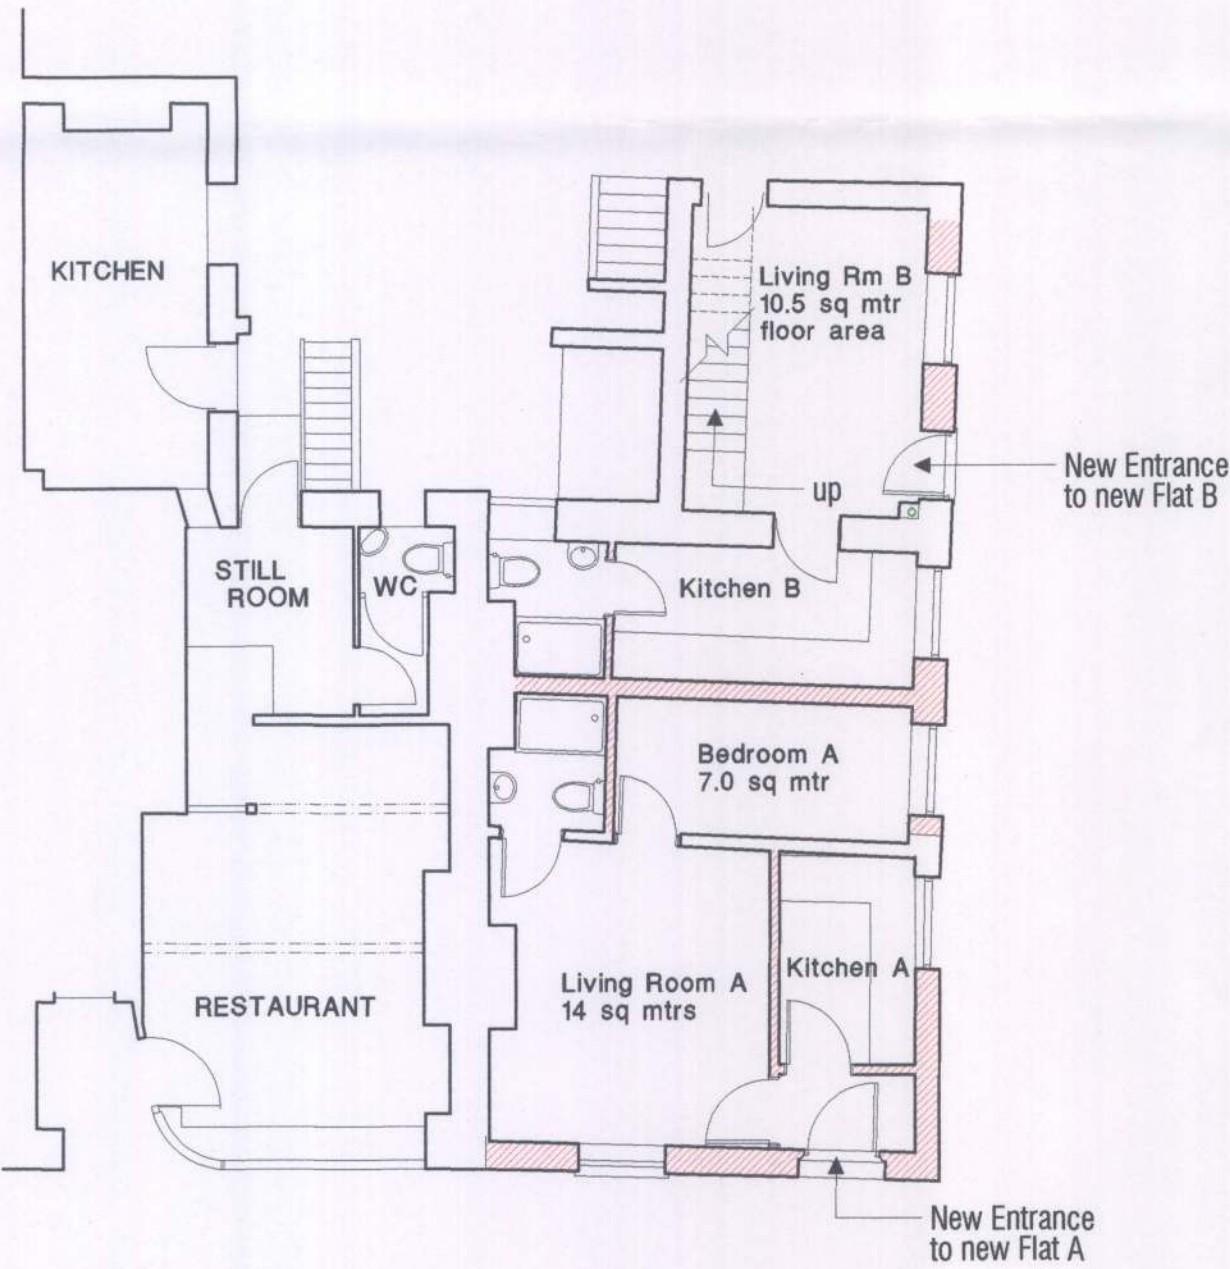


GROUND FLOOR PLAN

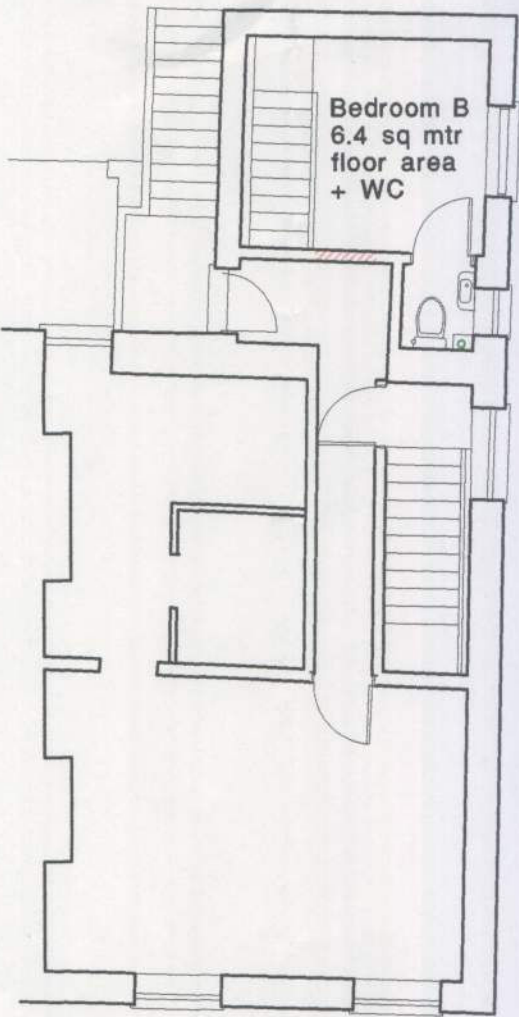

FIRST FLOOR PLAN

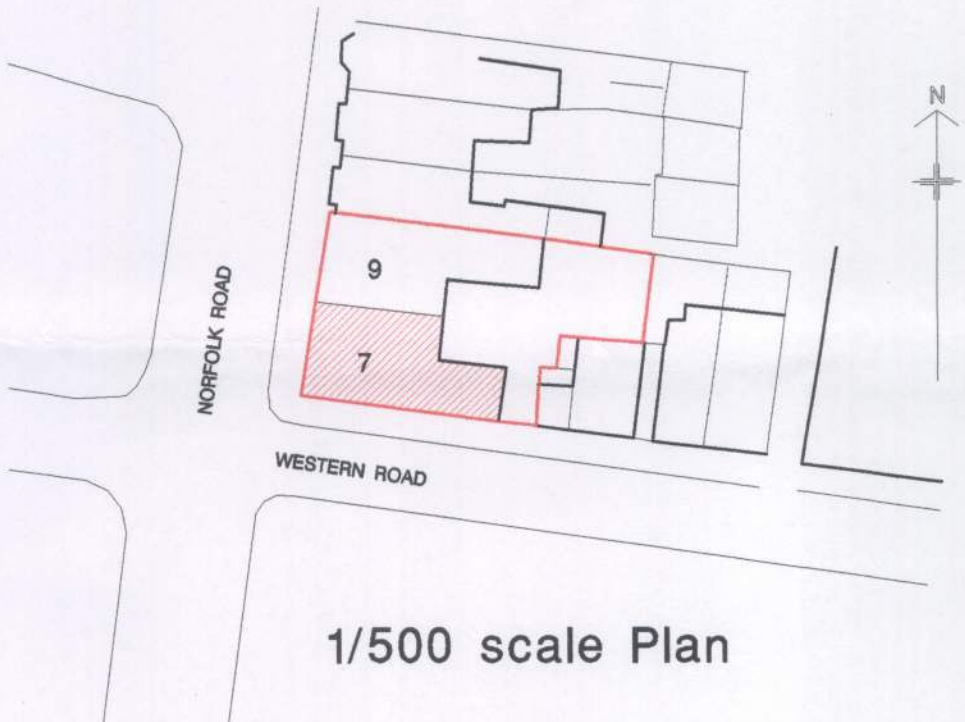

1/500 scale Plan

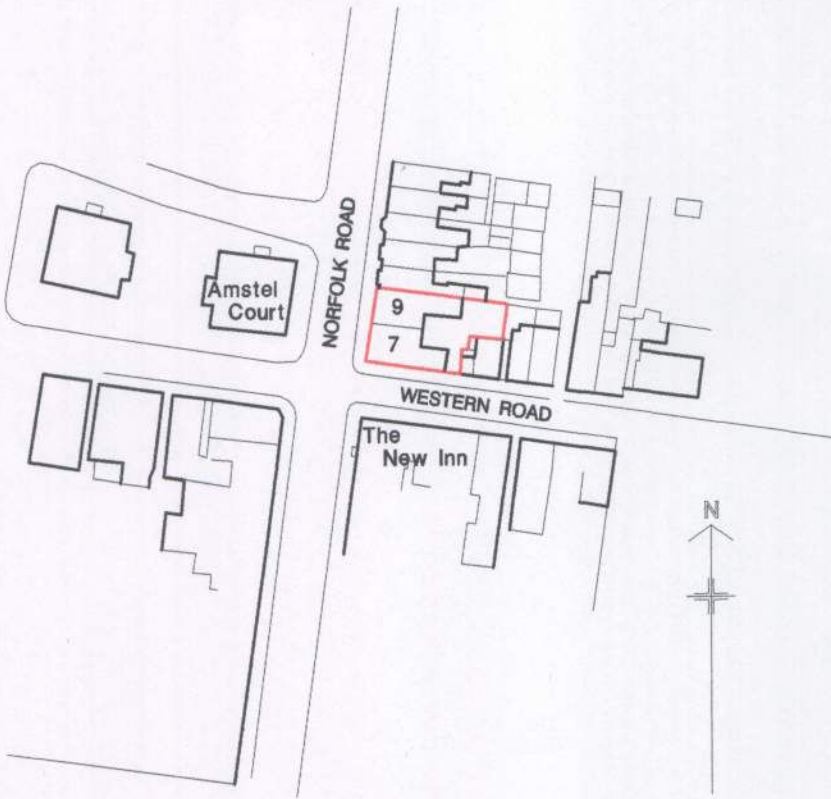

1/1250 scale Plan

7 Norfolk Road, Littlehampton -
Proposed Change of use of ground floor, and incorporation of part of First Floor to form two new Dwellings