



Rev	Description	Issued By	Issue Date

© copyright

Copyright of this drawing is retained by HB Surveys Ltd. Any discrepancies between this drawing and any other information should be reported to HB Surveys Ltd.

Drawing Naming Convention:

Job No|Code|Dwg type|Location|Ref

Code: 02 = Existing

Dwg Type: B = Building S = Section E = Elevation T = Topographical

Location: B = Basement E = External G = Ground 1 = First R = Roof M = Mezzanine C = Ceiling Plan F = Front S = Side R = Rear GA = General Layout AA = Section A-A

Ref Ref to individual dwg I.D. (e.g. Revision)

Standard Abbreviations (where applicable):

Building Survey	Land Survey
AB AIR BRICK	B BOLLARD
ACU AIR CONDITIONING UNIT	BB BELISHA BEACON
AH ACCESS HATCH	BT B.T. COVER
AP ACCESS PANEL	CAM CAMERA
AV AIR VALVE	CATV CABLE TV COVER
BH BEAM HT	CL COVER LEVEL
BR BOILER	ELEC ELECTRIC COVER
BSL BEAM SOFFIT LEVEL	EP ELECTRIC POLE
CB CURBOARD	ER EARTH ROD
CC CEILING CHANGE	FH FIRE HYDRANT
CH CLEAR INTERNAL HT	FP FLAG POLE
C-A CILL TO APEX HT	FW FOUL WATER
C-H CILL TO HEAD HT	GU GULLY
C-S CILL TO SPRING HT	GV GAS VALVE
DB DOOR BASE HT	IC INSPECTION COVER
DH DOOR HEAD HT	IL INVERT LEVEL
DR DRAIN	LP LAMP POST
EXF EXTRACTOR FAN	MH MANHOLE
FA FIRE ALARM	MKR MARKER POST
F-A FLOOR TO APEX HT	P POST
F-C FLOOR TO CILL HT	PM PARKING METER
F-H FLOOR TO HEAD HT	PI PIPE
F-S FLOOR TO SPRING HT	RO RODDING EYE
GEA GROSS EXTERNAL AREA	RS ROAD SIGN
GIA GROSS INTERNAL AREA	RTW RETAINING WALL
GU GULLY	RWP RAIN WATER PIPE
HT HEATER	SA SITE AREA
HW HOT WATER TANK	SI SIGN
NIA NET INTERNAL AREA	SL SOFFIT LEVEL
NTS NOT TO SCALE	SV STOP VALVE
RAD RADIATOR	SVP SOIL VENT PIPE
RE RECESS HEAD HEIGHT	SW STORM WATER
RFPV RAISED FLOOR VOID	TOP TOP OF FENCE
RL ROOF LIGHT	TOW TOP OF WALL
RSH ROLLER SHUTTER	TP TELEGRAPH POLE
RWP RAIN WATER PIPE	UTL UNABLE TO LIFT
SVP SOIL VENT PIPE	VP VENT PIPE
V VENT	WM WATER METER
WA WARDROBE	WT WATER TAP

Symbols (where applicable):

Direction of sloping ceiling

2.65 FLOOR TO STRUCTURAL CEILING HT

2.65 FLOOR TO SUSPENDED CEILING HT

10.00 FLOOR LEVEL RELATIVE TO DATUM

Notes:

The Survey has been computed to ordnance survey 'Active Network'

All levels are in metres and relate to ordnance survey 'Active Network'


All direction arrows indicate UP unless otherwise stated.

Drainage pipe sizes (where shown) have been gauged from the surface (for safety reasons) and should be regarded as approximate only.

Visible features in the vicinity of any boundaries, as shown on this survey, may not represent the extent of legally conveyed ownership.

Whilst every effort has been made to determine wall materials, no guarantee is given. Materials should be regarded as assumed unless verified by a qualified third party.

Tree spread and height are approximate. Species should be regarded as assumed unless verified by a qualified third party.

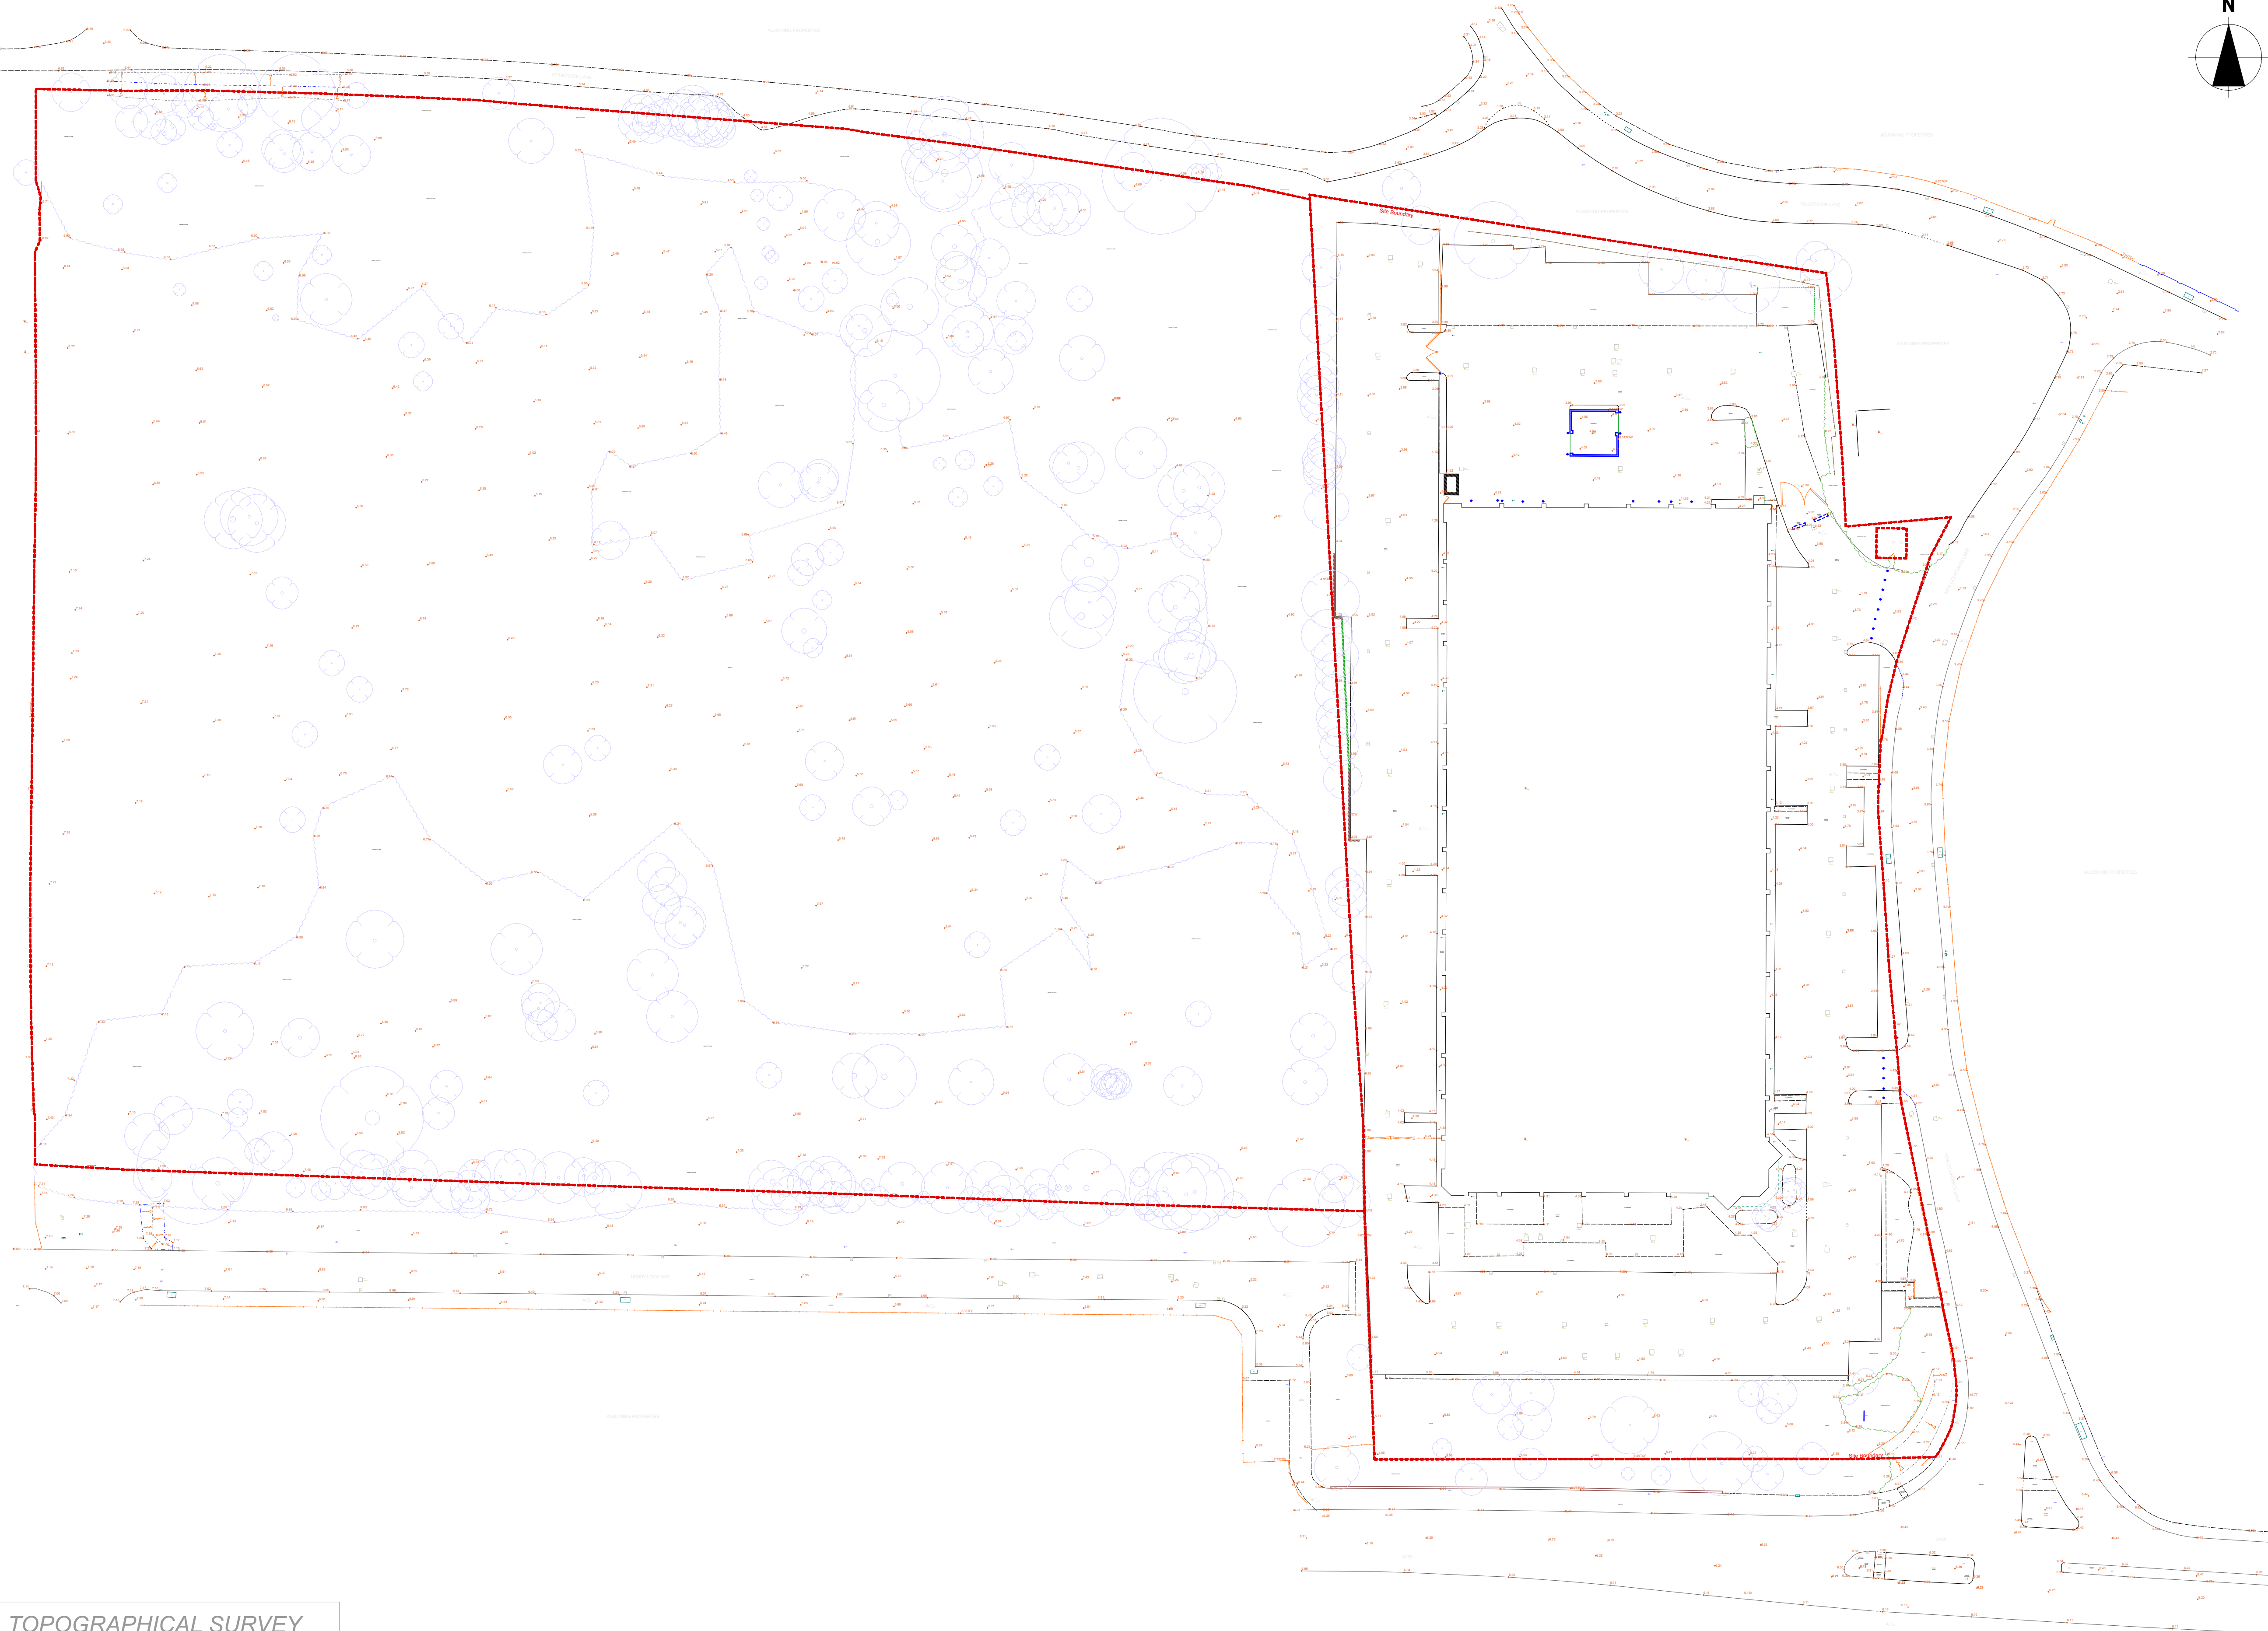

TOPOGRAPHICAL SURVEY
ISSUED BY HBS SURVEYS.

Blokiers House
79 Stanford Avenue
Brighton BN1 5FA
01273 55 77 77
mca@morgancarn.com
www.morgancarn.com

MORGAN CARN
ARCHITECTS

Client
NCL Estates Ltd

Project
LAND WEST OF NEW COURTWICK
LANE, WICK, LITTLEHAMPTON

Drawing Title
EXISTING SITE SURVEY PLAN

Drawing Scale(s) 1:500 @ A1 Status
PLANNING

Drawing Number PROJECT - STAGE - DRAWING - REVISION

2255-P-004A