


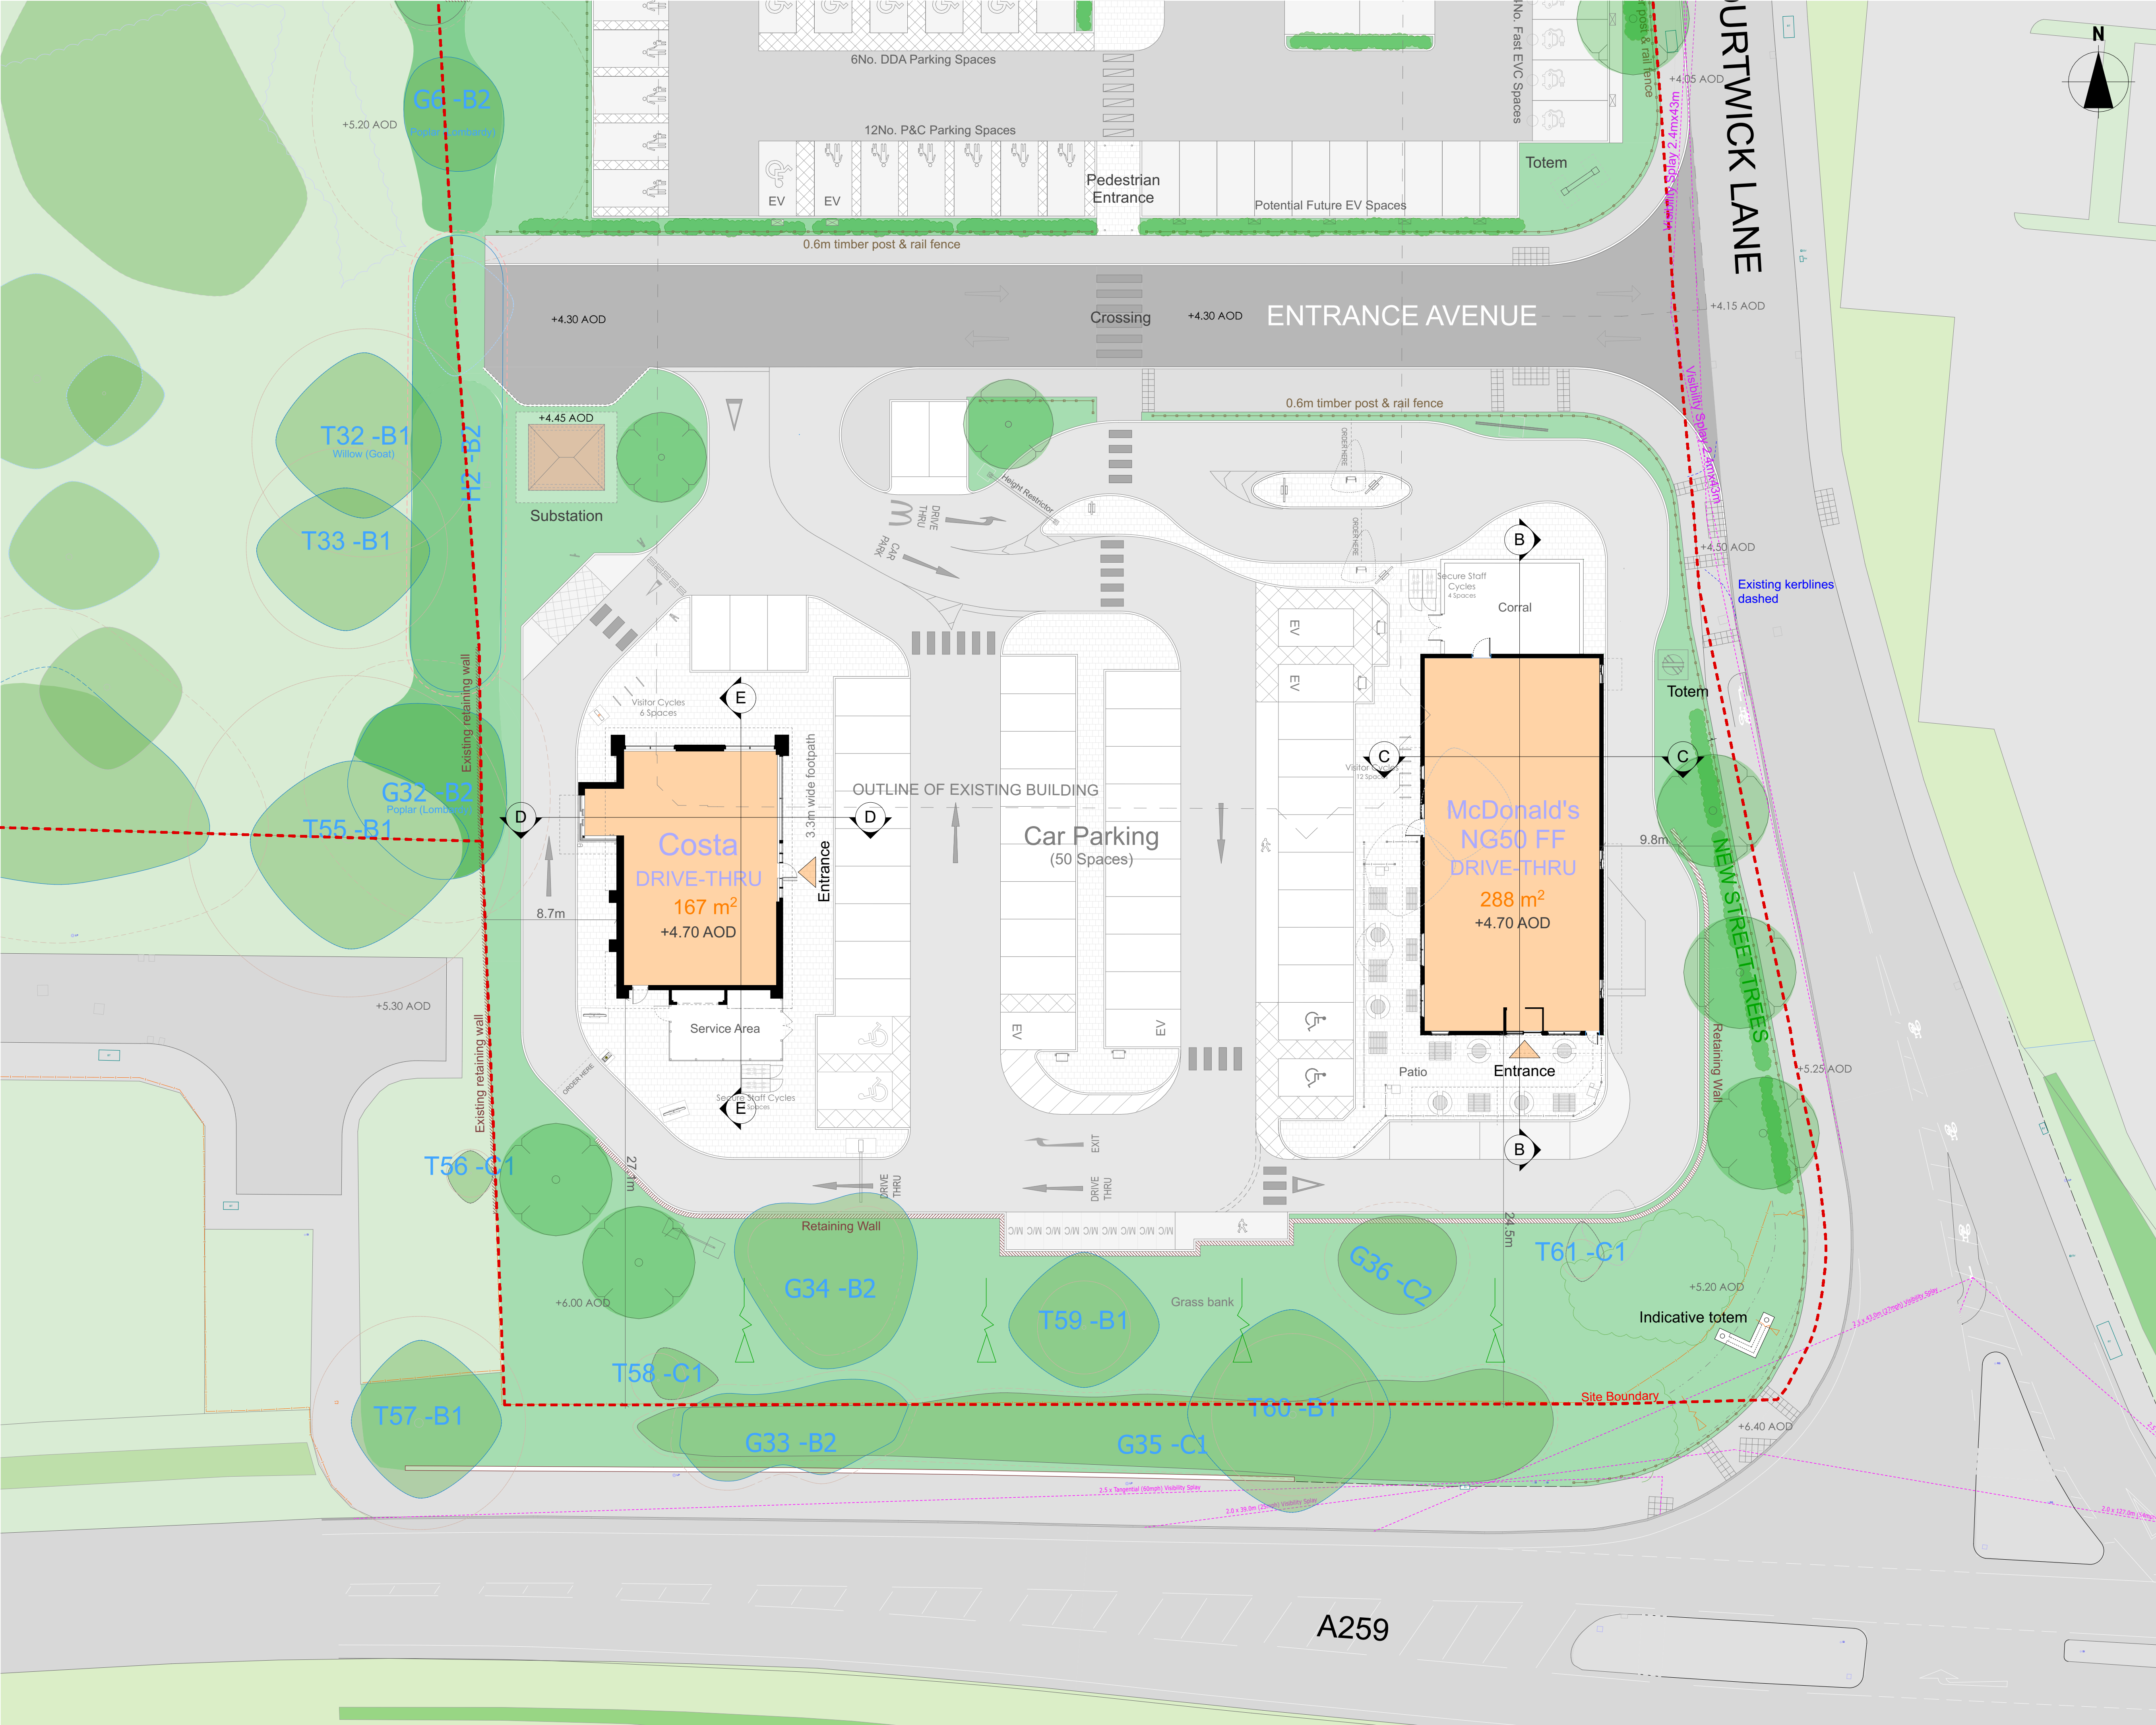

File Location: /Users/danhutchinson/MCA Dropbox/MCA PROJECTS_LIVE/2255_SUPERMARKET_AND_TRADE_COUNTER_WICK_LITTLEHAMPTON/2255_CAD-PLANNING/2255_P_PLN/2255_P_Wick_Littlehampton - Planning.vrtm

Do not scale from this drawing for the purpose of construction. Work to indicated dimensions only. All dimensions to be confirmed on site. This drawing is to be read in conjunction with other drawings in this series, and all relevant consultants drawings and documentation where applicable. This drawing has been produced for the specific client and project identified below and is not intended for use by any other person or for any other purpose other than indicated on this drawing. Please report any discrepancy on this drawing to Morgan Carn for clarification. © Morgan Carn Ltd.

Rev	Description	Issued By	Issue Date
B	Planning Amendments	MCA	15.07.25
C	Planning Amendments	MCA	22.07.25

Blockers House
79 Stanford Avenue
Brighton BN1 6FA
01273 55 77 77
mca@morgancarn.com
www.morgancarn.com

Client

Project

LAND WEST OF NEW COURTWICK LANE, WICK, LITTLEHAMPTON

Drawing Title

PROPOSED DRIVE THRU FACILITIES AND PARKING LAYOUT

Drawing Scale(s)

1:200 @ A1

Status

PLANNING

Drawing Number

2255-P-030C

PROJECT - STAGE - DRAWING - REVISION

MORGAN CARN

ARCHITECTS

NCL Estates Ltd