


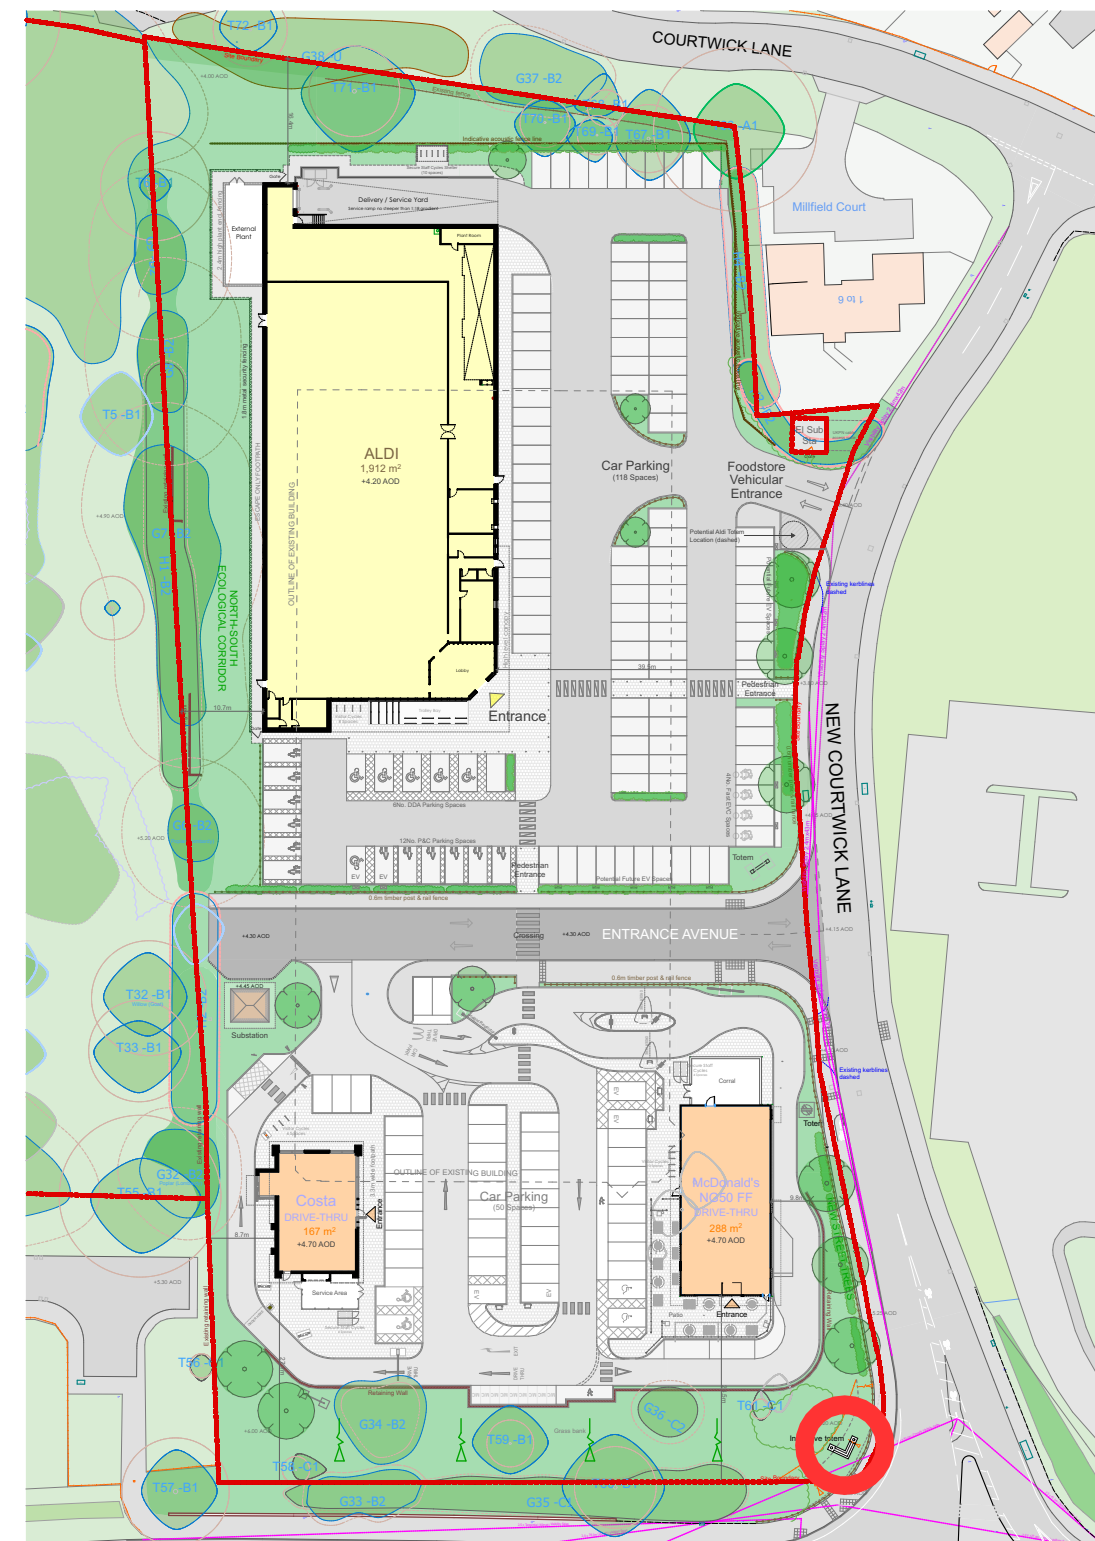

Rev	Description	Issued By	Issue Date
C	Planning Amendments	MCA	22.07.15



0 5m 30m

1:500 scale