



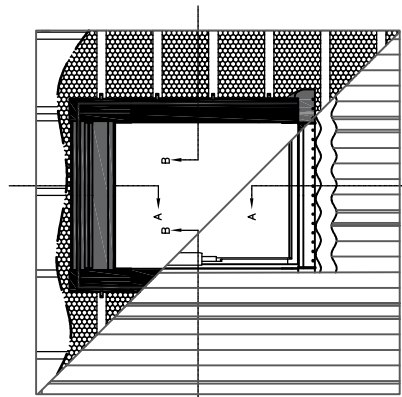


INDICATIVE SECTIONAL VIEW

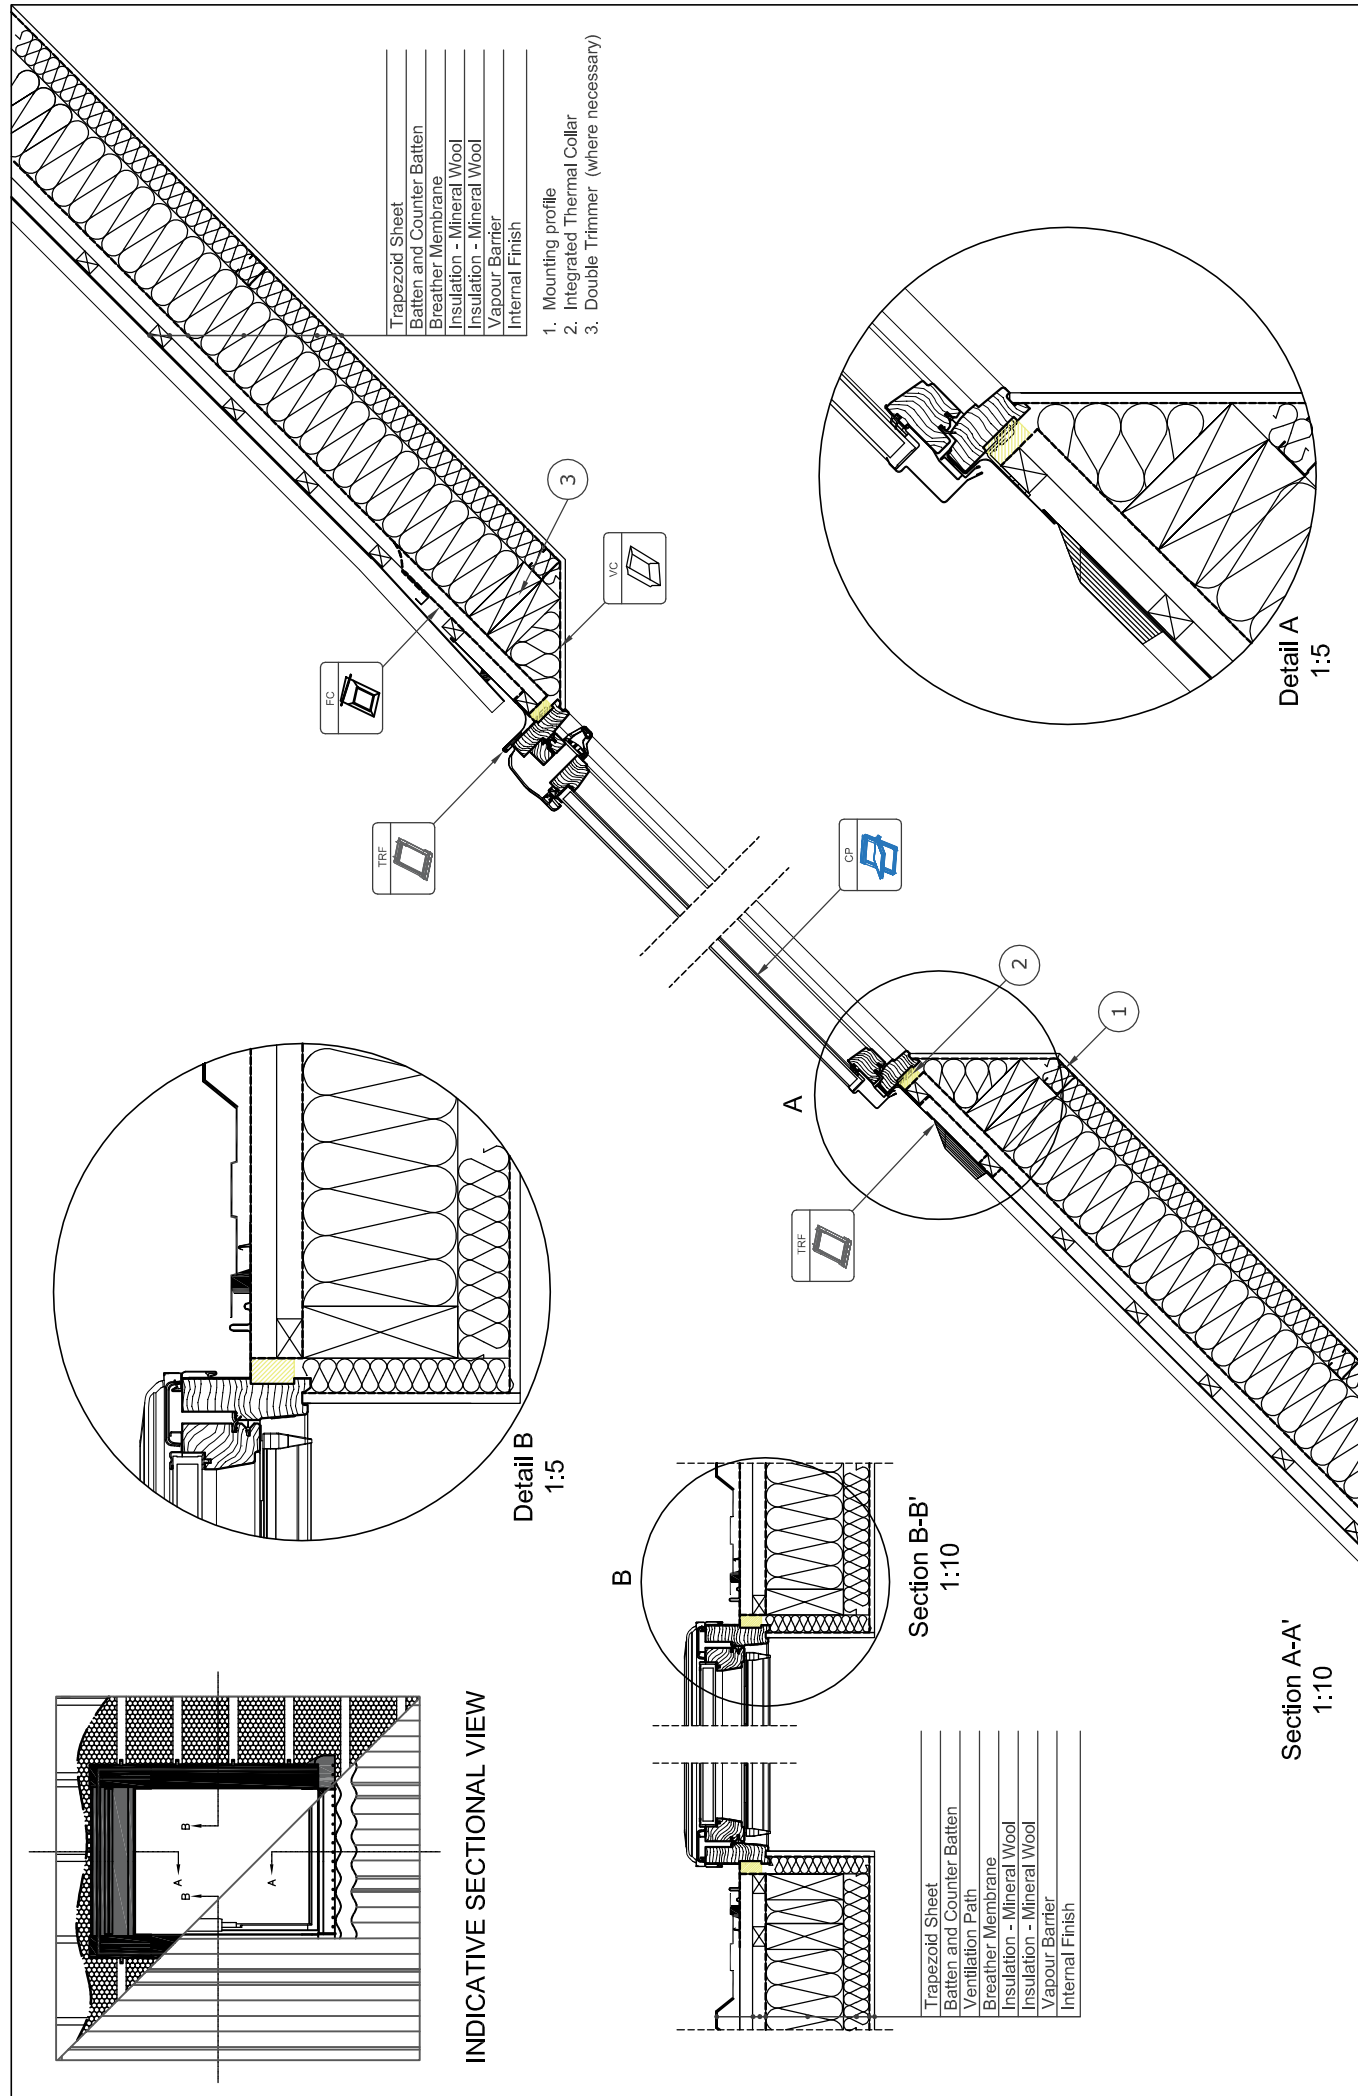


- Trapezoid Sheet
- Batten and Counter Batten
- Breather Membrane
- Insulation - Mineral Wool
- Vapour Barrier
- Internal Finish

1. Mounting profile
2. Integrated Thermal Collar
3. Double Trimmer (where necessary)

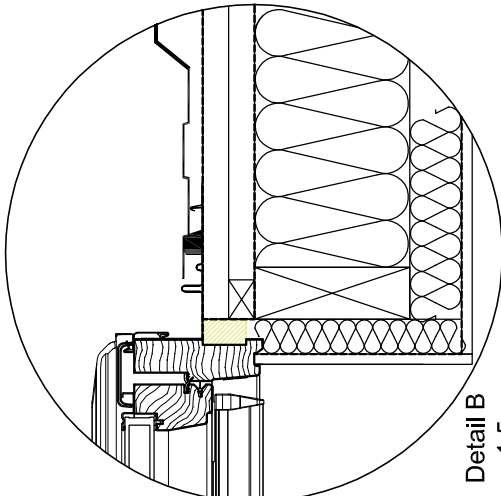


Detail B
1:5

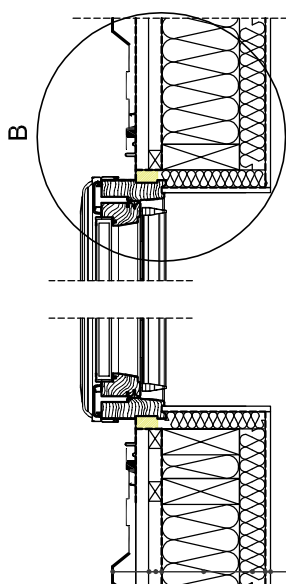





Section B-B'
1:10

- Trapezoid Sheet
- Batten and Counter Batten
- Ventilation Path
- Breather Membrane
- Insulation - Mineral Wool
- Vapour Barrier
- Internal Finish

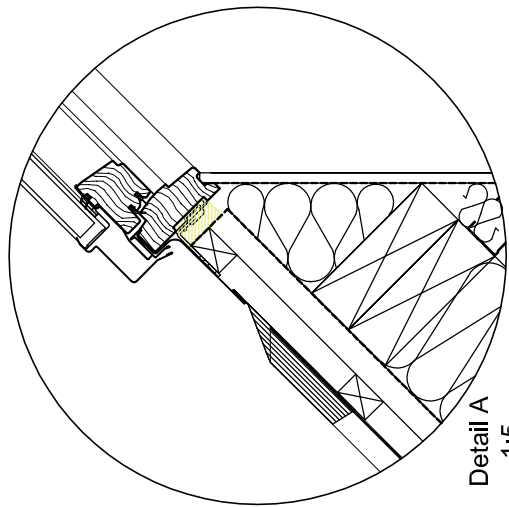

Detail A
1:5

Section A-A'
1:10

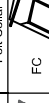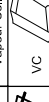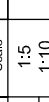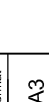	www.keylitedoors.com E-Mail: info@keylite.co.uk Tel: 028 8675 8921 Fax: 028 8675 8923 Keylite Roof Windows Ltd, 100, The Old Mill, Cookstown, County Tyrone, Northern Ireland BT80 8LU.	 This drawing is for information and illustrative purposes only and as such cannot constitute a basis for performance. All dimensions are approximate. Roof construction must be in accordance with current building regulations. Keylite is not responsible for the installation quality or the roof structure. Documentation only. If printed, any copying and using without permission is prohibited.	 CRF  CP  TRF  FC  VC	 Angle 20°-90°	 DWG No. CP-TRF-3 Rev. A 2018	 Scale 1:5 1:10	 Format A3