


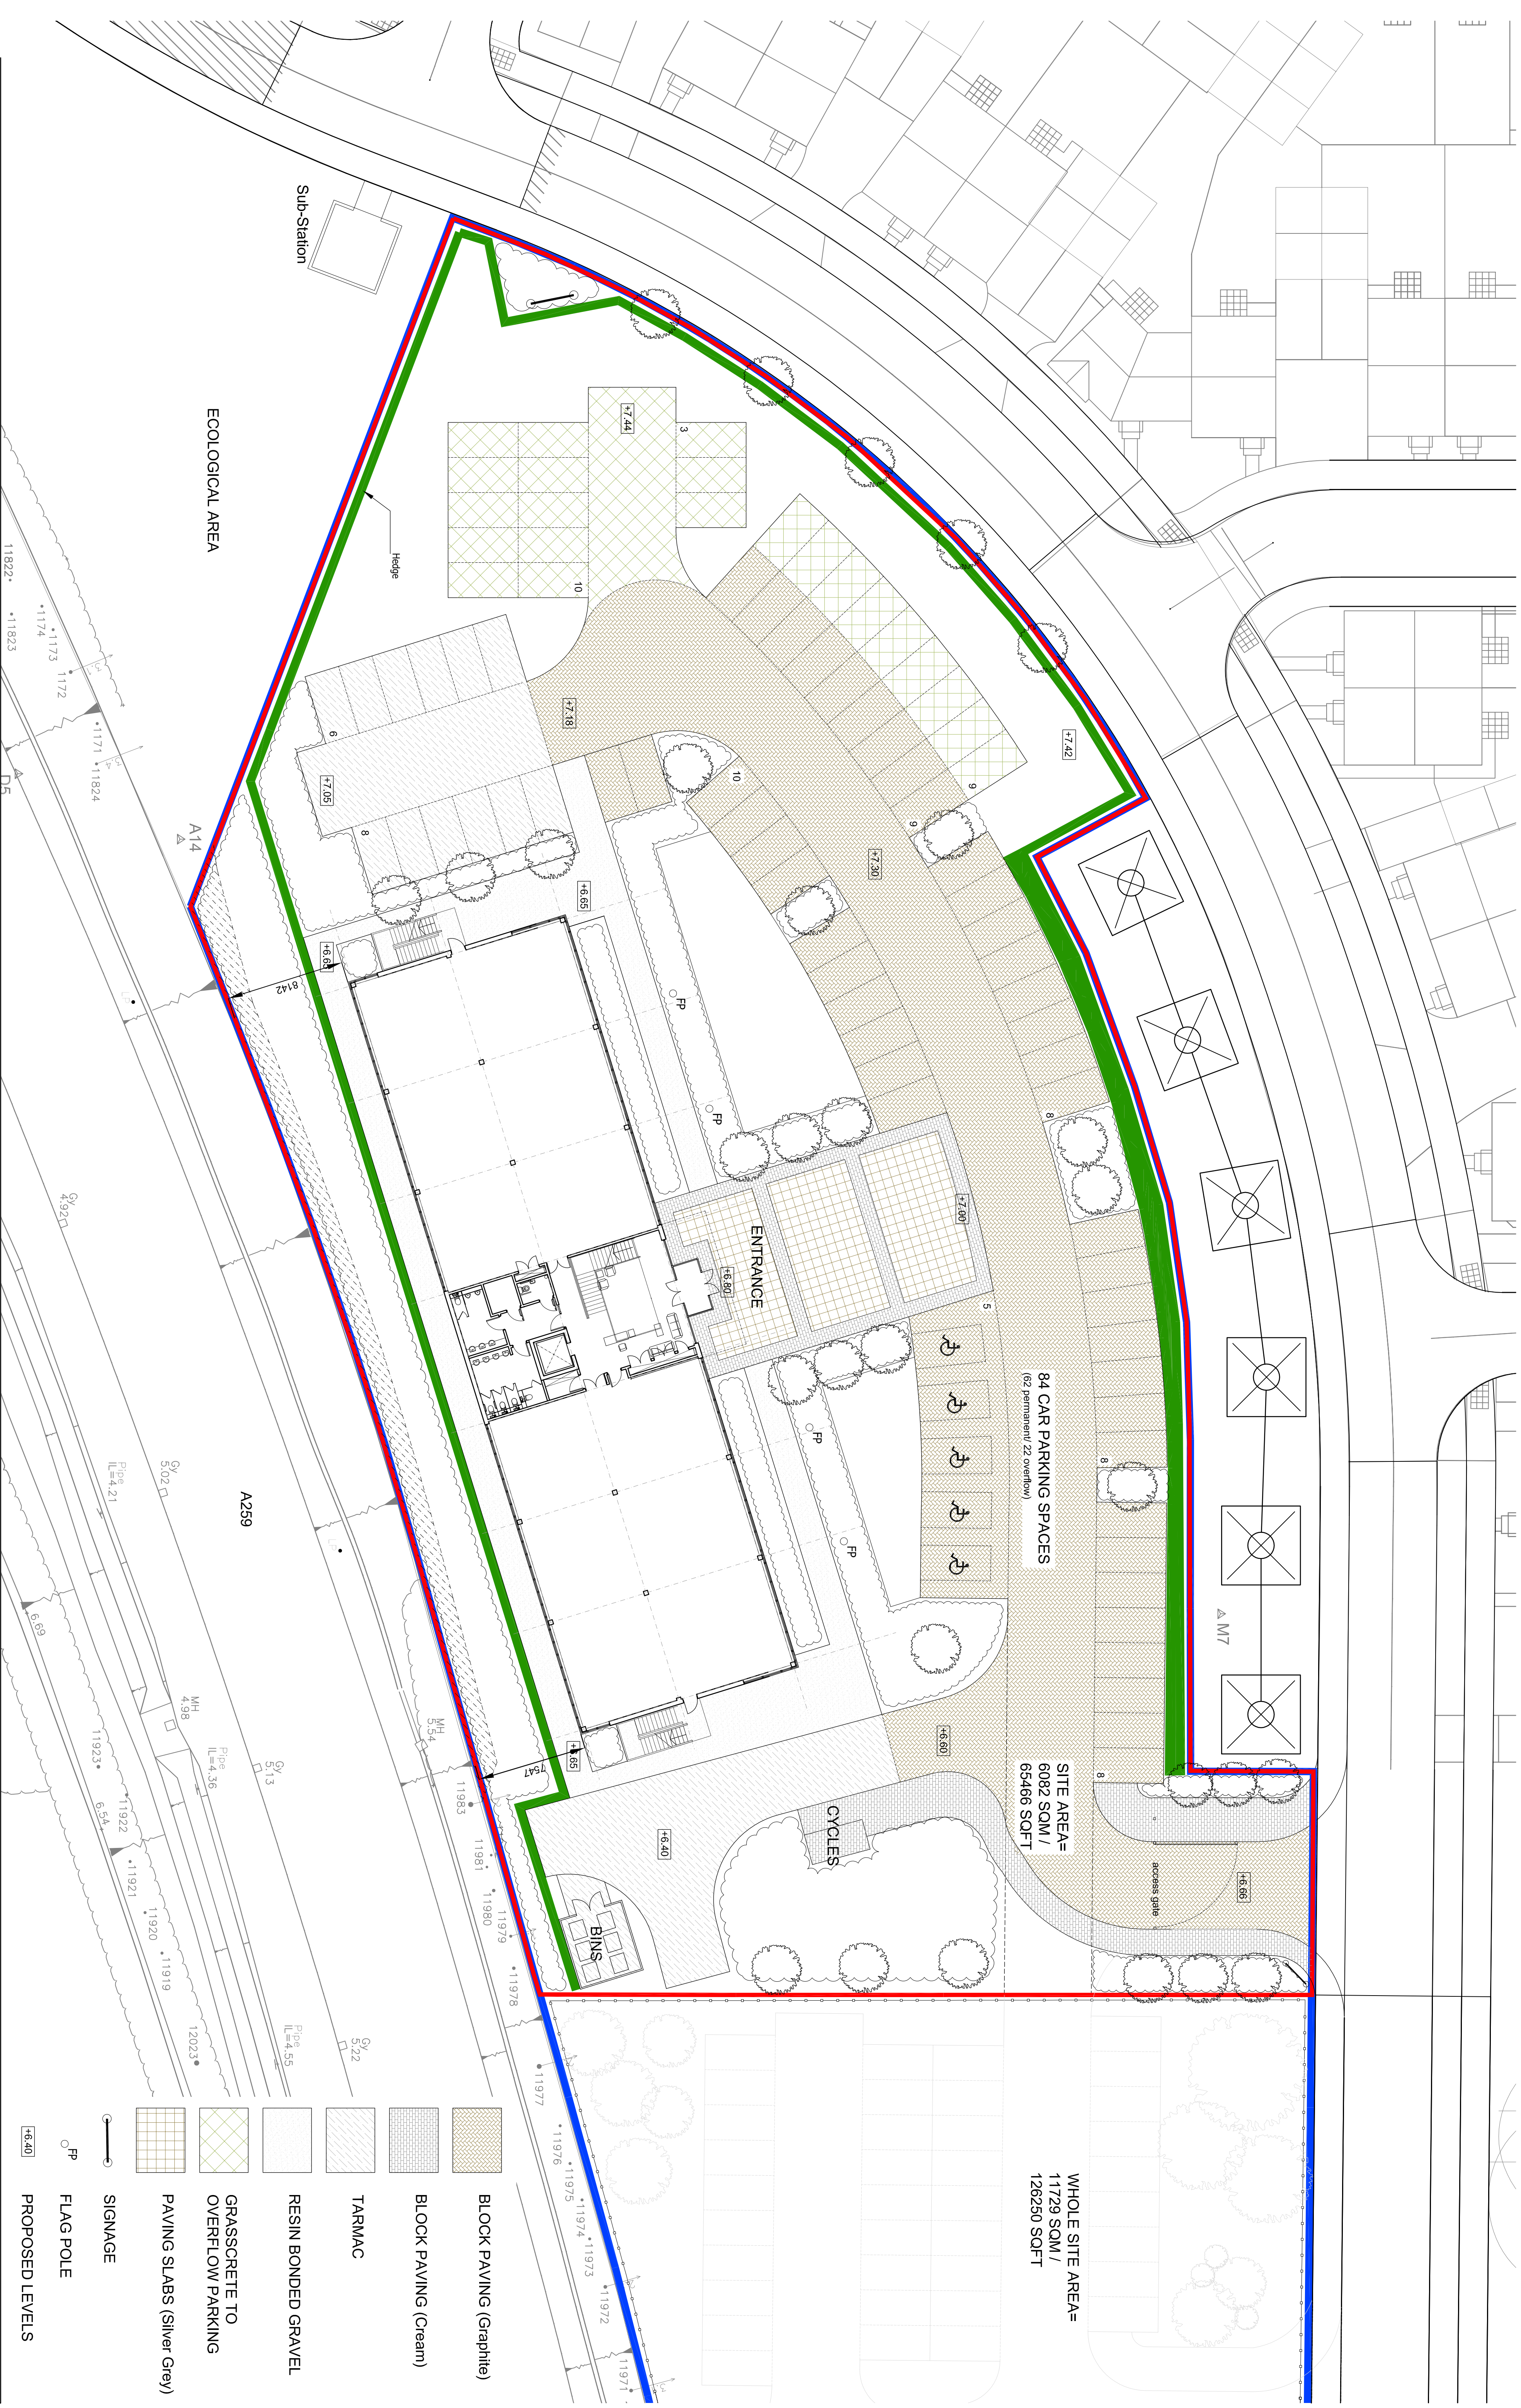

- FLAG POLE

PROPOSED LEVELS
- SIGNAGE

PAVING SLABS (Silver Grey)

GRASSCRETE TO OVERFLOW PARKING

RESIN BONDED GRAVEL

TARMAAC

BLOCK PAVING (Cream)

BLOCK PAVING (Graphite)

notes: FOR FULL DETAILS OF LANDSCAPE DESIGN REFER TO JBU DRAWING 1118-PP-300

revisions: A | 13.02.2014 | JP | Planning Issue

revisions:

WHOLE SITE AREA=  
11729 SQM /  
126250 SQFT

84 CAR PARKING SPACES  
(62 permanent 22 overflow)

SITE AREA=  
6082 SQM /  
65466 SQFT

11822\*

11823

1174

1173

1172

1171

11824

11825

4.92%

6.69%

11923\*

11922

11921

11920

11919

12023\*





11976

11975

11974

11973

11972

11971

11977













































&lt;